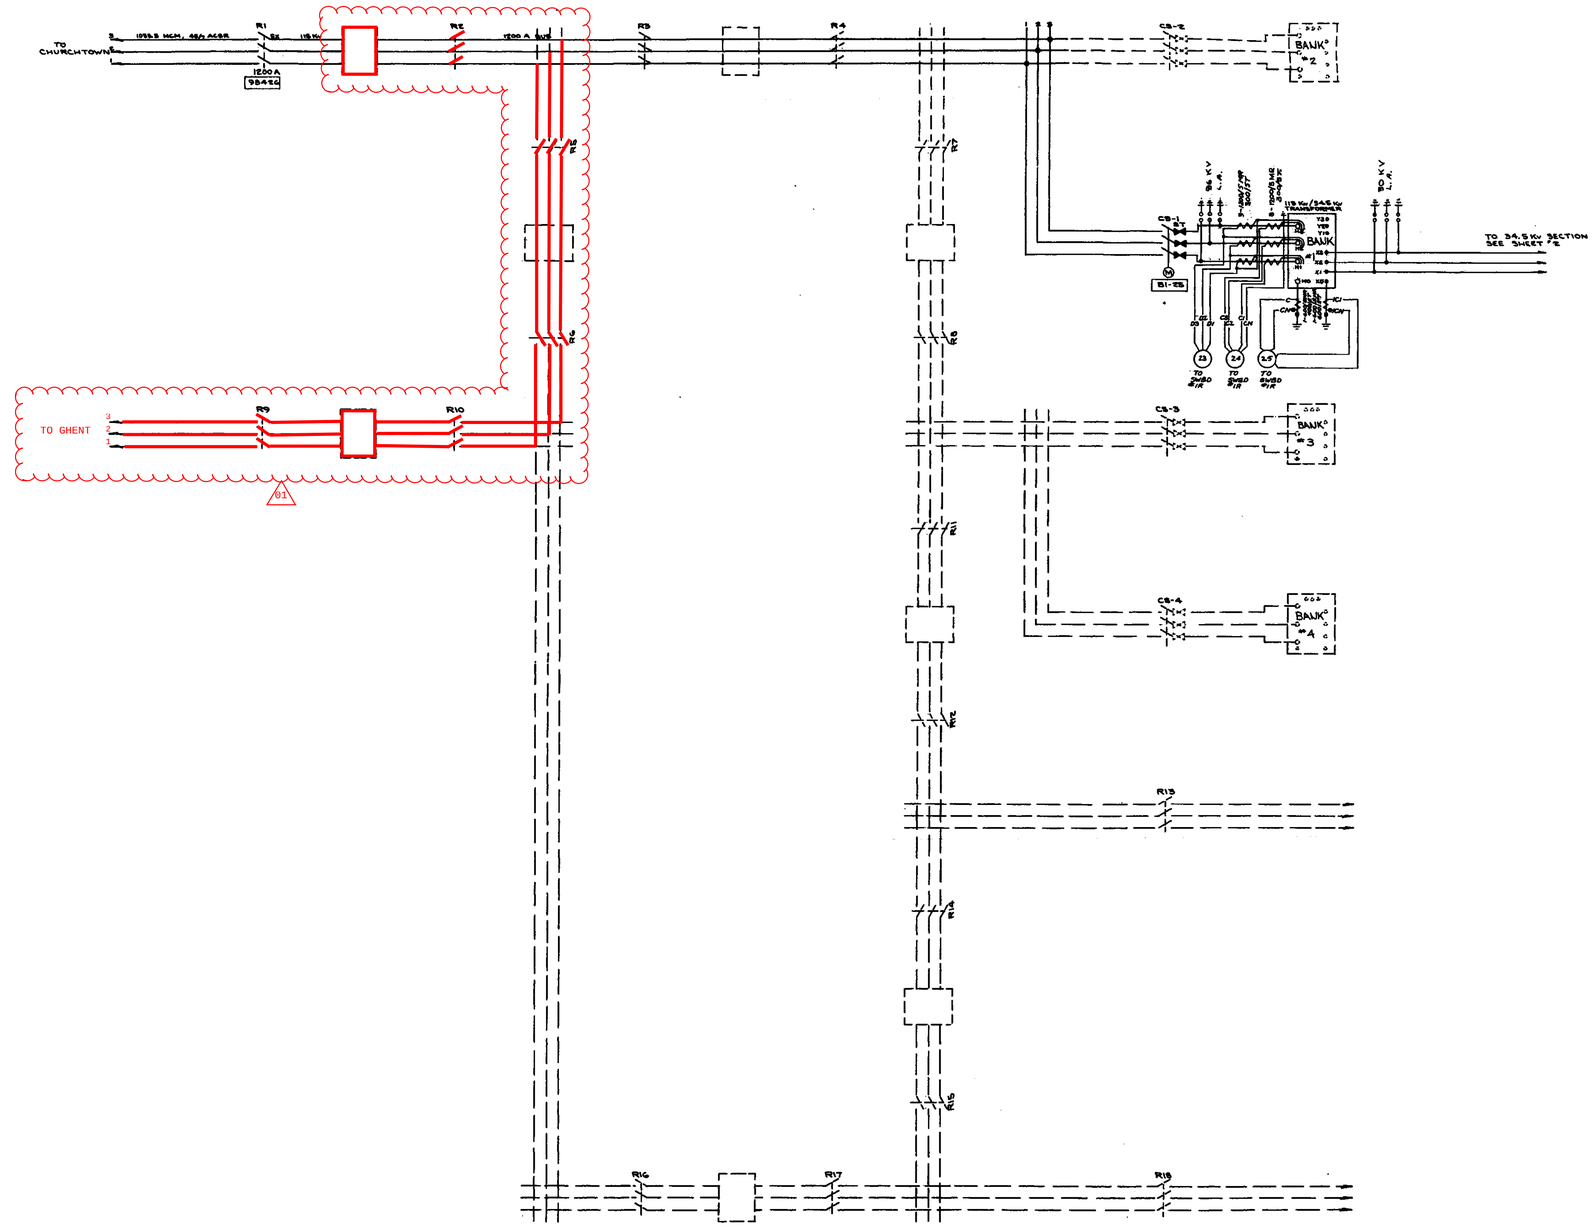


| REV. NO. | DATE | DESCRIPTION | MADE BY | CK. BY | APP. BY |
|---|---|---|---|---|---|
| B1 | | ADDED GHENT SS | | | |

**NEW YORK STATE ELECTRIC & GAS CORP.**

THREE LINE ELECTRICAL DIAGRAM
115/34.5 KV
SHEET #1 OF 2 SHEETS
KLINEKILL SUB BERKSHIRE DIST

DR. JCK TR. CK'D. APP.
SCALE NONE
DATE 7-27-70
FILE NO. D-8242