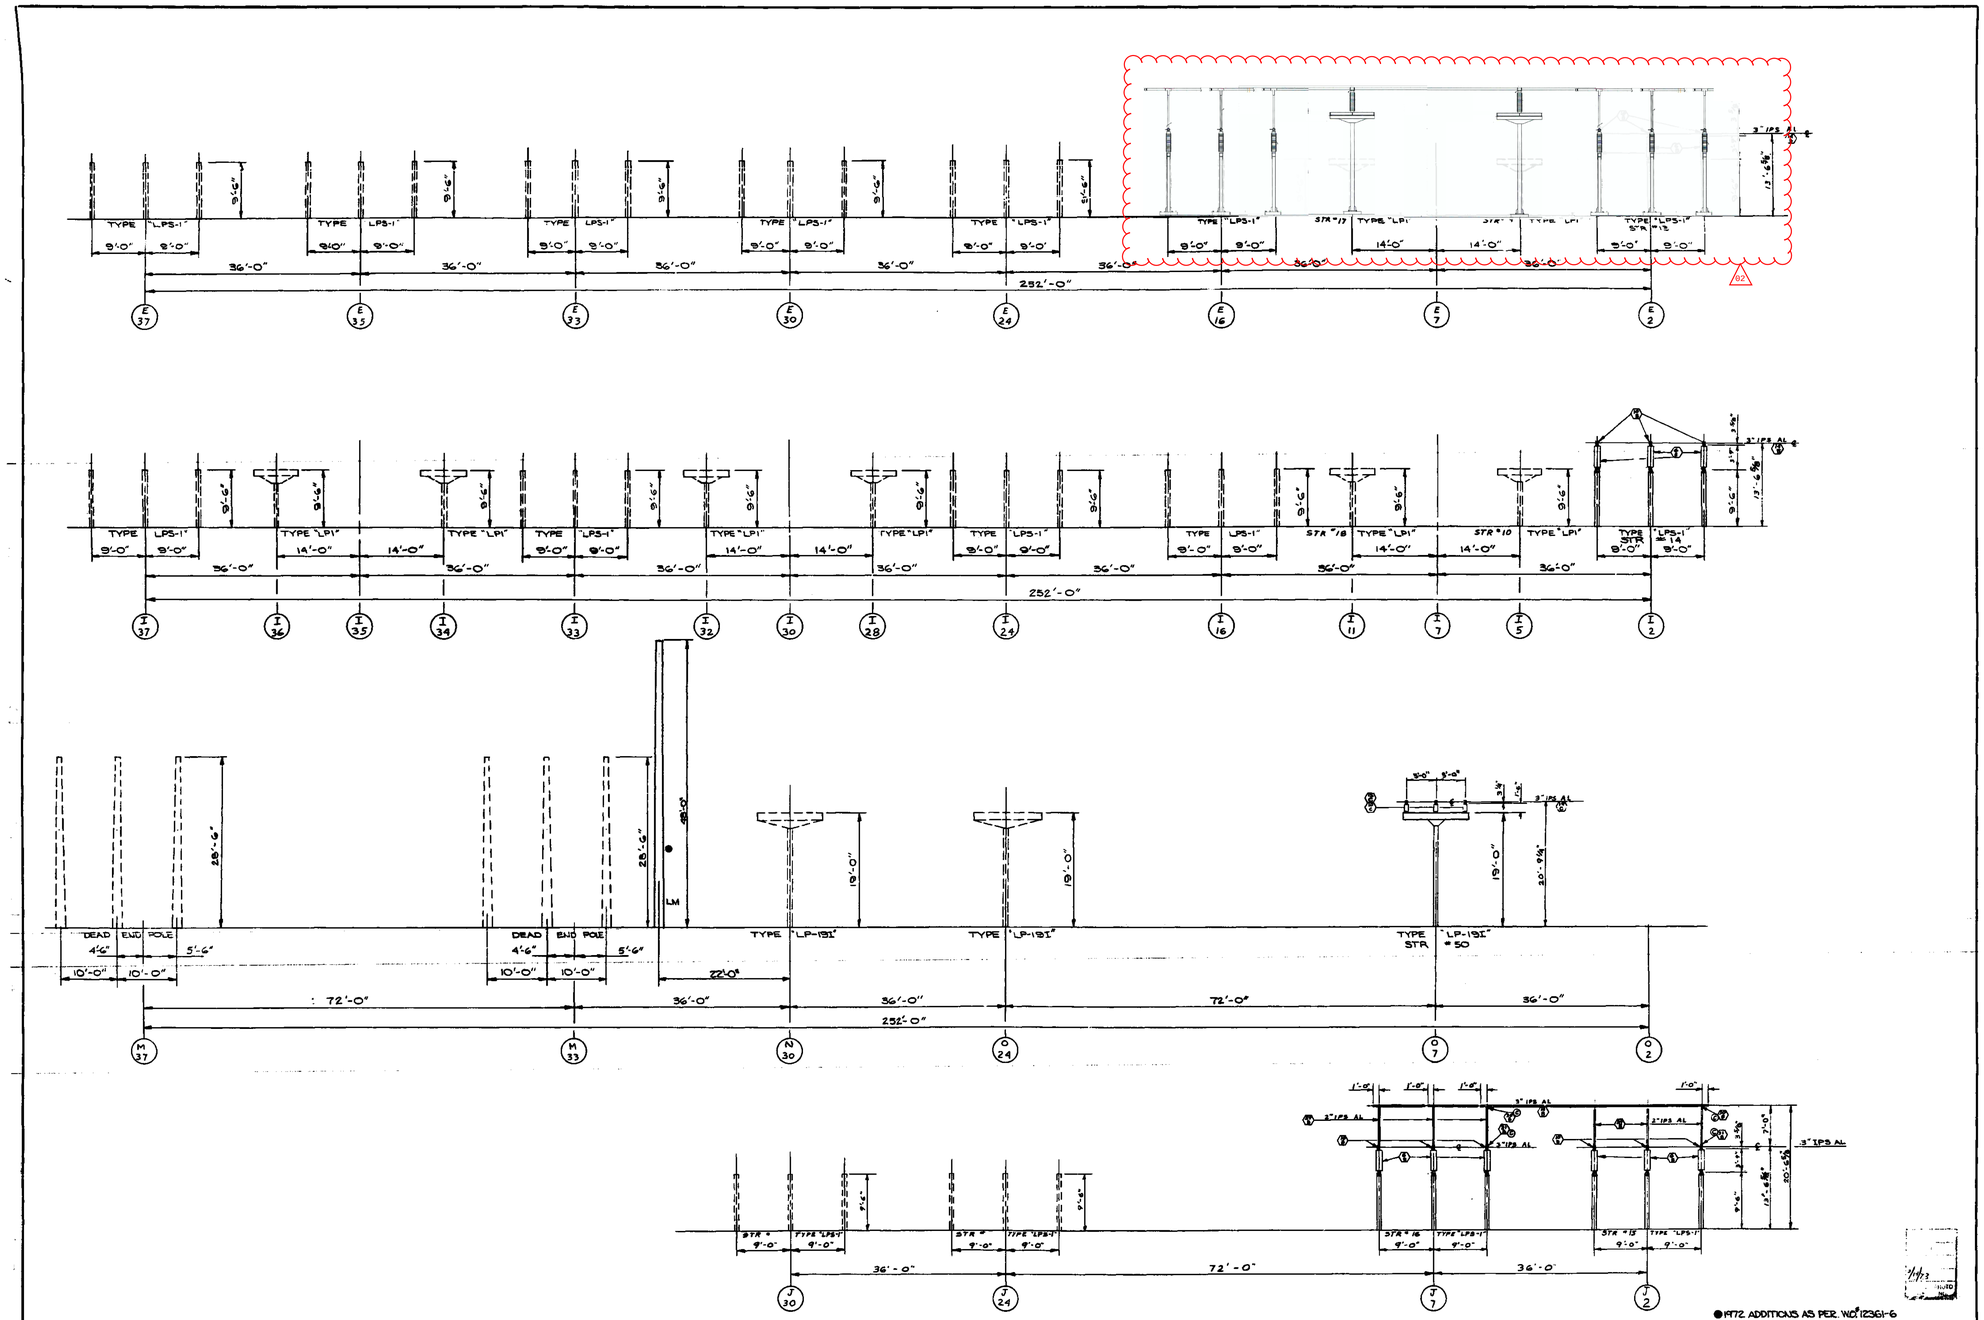

NOTE:
REFER TO THREE LINE DIAGRAM FOR PHASING

● 1972 ADDITIONS AS PER. WO# 12361-6

REV. NO.	DATE	DESCRIPTION	MADE BY	CK. BY	APP. BY
02		ADDED GHENT SS			
1		ADDED L.M.			

NEW YORK STATE ELECTRIC & GAS CORP.

GENERAL ARRANGEMENT

SHEET 4 OF 6 SHEETS

KLINEKILL SUB BERKSHIRE DIST

DR. TR. CK. APP.

SCALE 1/8"=1'-0"

DATE 6-24-72

FILE NO. D-8223-1