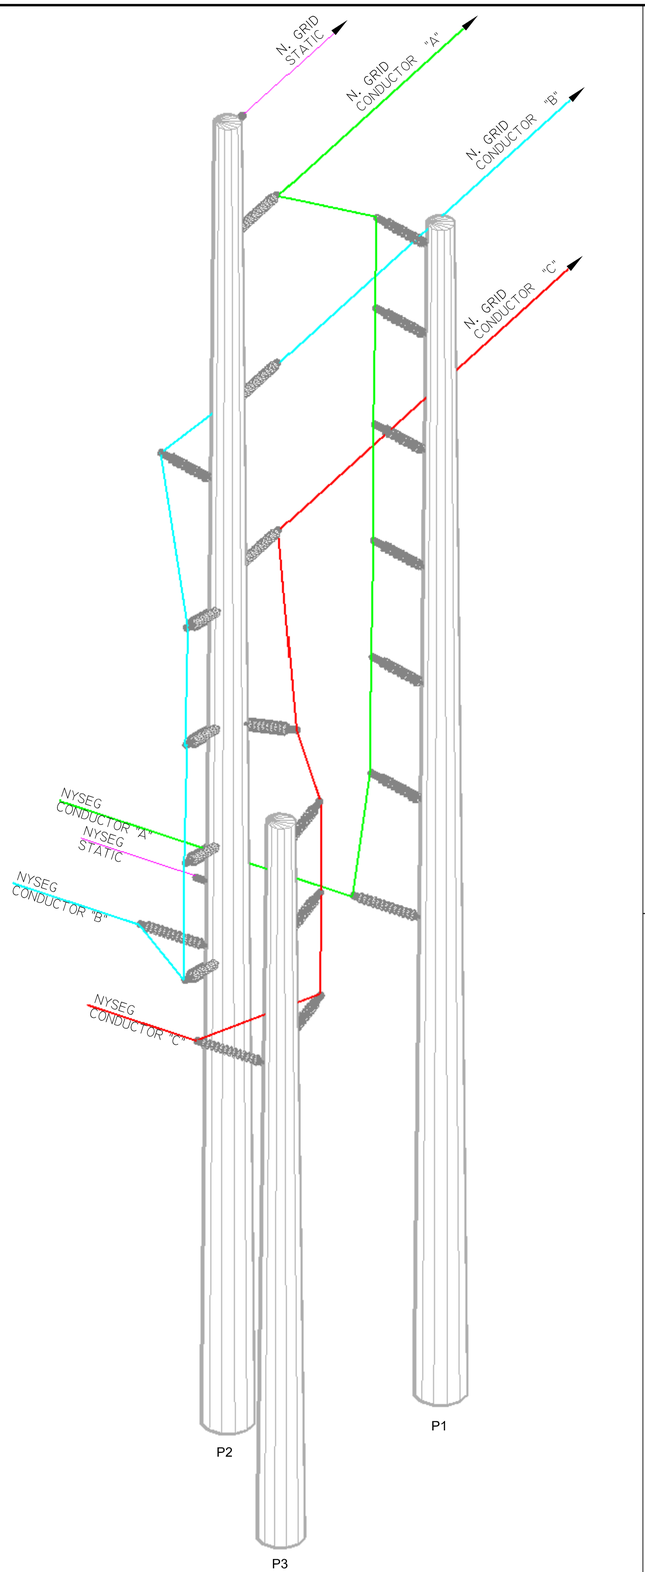

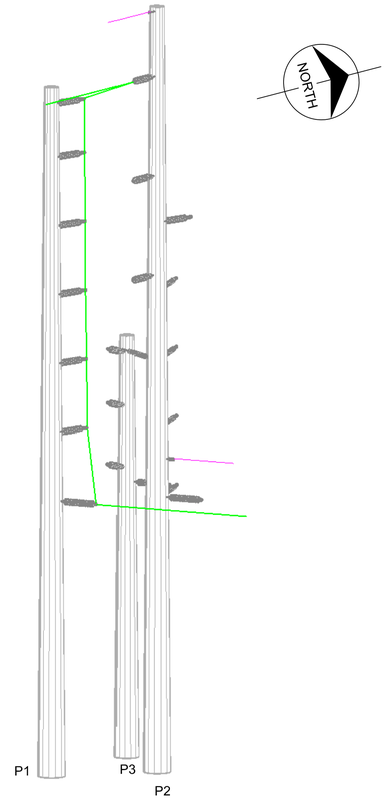

CONDUCTOR "A"

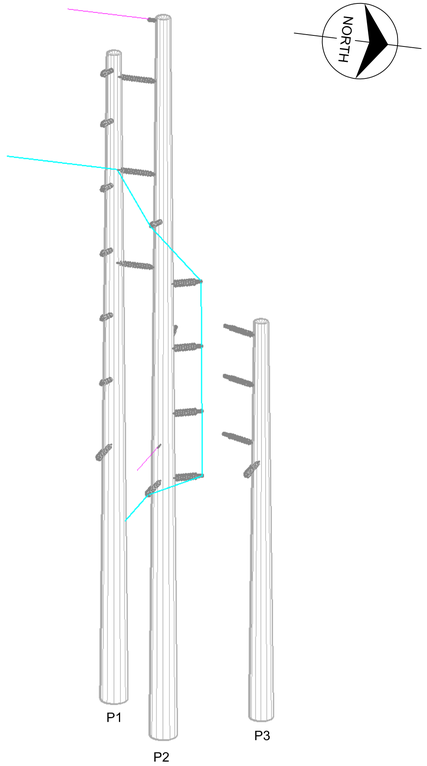

CONDUCTOR "B"

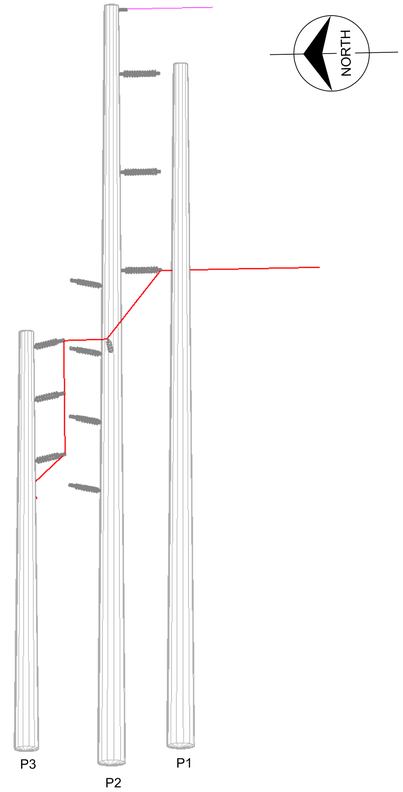

CONDUCTOR "C"

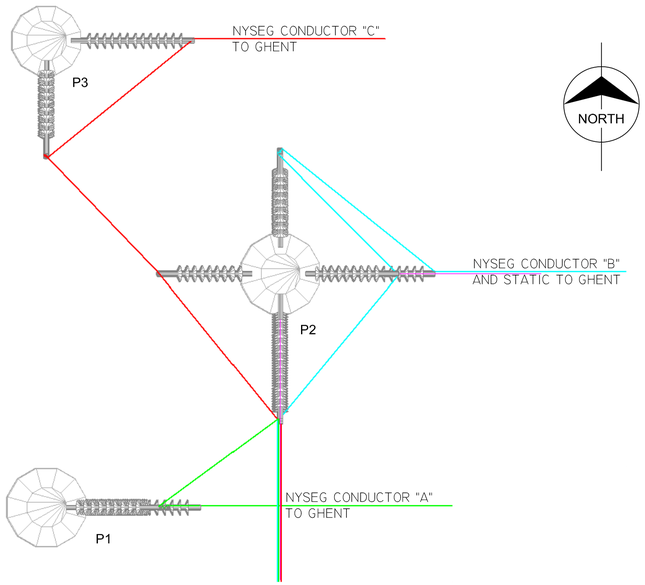

PLAN

NOTES:

1. NYSEG SHALL OWN AND MAINTAIN ALL STRUCTURES, AND HARDWARE INCLUDING JUMPERS ASSOCIATED WITH THE TAP TO THE EAST. N. GRID SHALL OWN AND MAINTAIN THE CONDUCTOR AND SHIELD WIRE FROM TAP STRUCTURES TO EXISTING N. GRID STRUCTURES NORTH AND SOUTH.
2. STRUCTURE SHOWN IS FOR SOUTH CIRCUIT TAP. NORTH CIRCUIT TAP STRUCTURE SHALL MIRROR STRUCTURE CONFIGURATION SHOWN.

CONFIDENTIAL, PROPRIETARY and TRADE SECRET INFORMATION
Property of New York State Electric & Gas Corp.

REV. NO.	DATE	DESCRIPTION	DR.	CK.	APP.

TRUNK #15 TOP CONFIGURATION

DR. DES. CK. APP.

SCALE: NONE | APPROVAL DATE: 09/12/12

FILE:

NYSEG

Figure 5-6