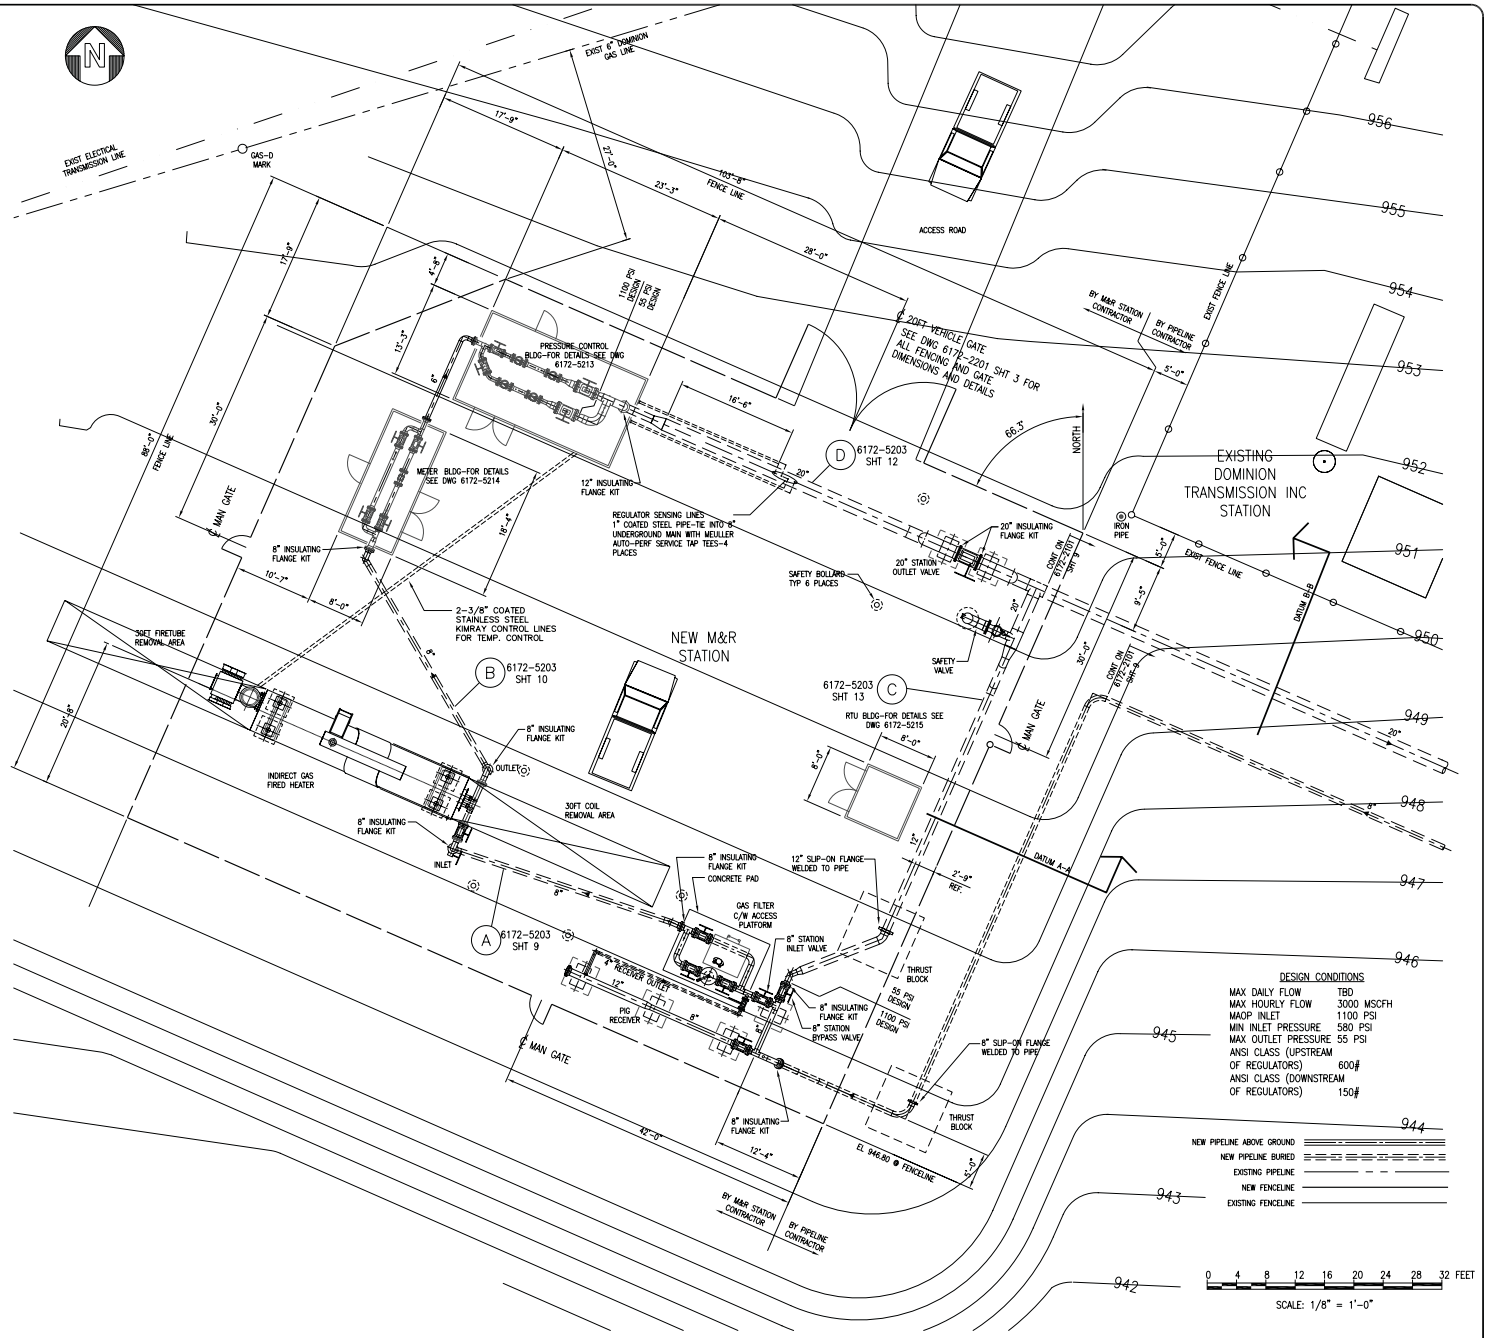

No.	Submittal / Revision	Appr'd	By	Date
PA	ISSUED FOR REVIEW	JH	RM	MAY 2011
PB	ISSUED FOR REVIEW	JH	CRG	OCT 2011
PC	GENERAL REVISION	JH	CRG	OCT 2011
PD	GENERAL REVISION	JH	CRG	DEC 1401
PE	GENERAL REVISION	JH	CRG	1402012
PF	GENERAL REVISION	JH	CRG	MAY 17012
BA	ISSUED FOR BID	JH	CRG	JULY 2012

NYSEG

GAS BUSINESS UNIT
KIRKWOOD, N.Y.

Drawing Copyright © 2011

CHA

CEDC
International Engineering & Development Corporation

UNAUTHORIZED ALTERATION OR ADDITION TO THIS DOCUMENT IS A VIOLATION OF THE APPLICABLE STATE AND/OR LOCAL LAW

Designed: | Drawn: CRG | Checked:

SENECA WEST PIPELINE INTERCONNECT

SITE PLAN
HORSEHEADS M/R STATION
STATION LAYOUT

Issue Date: 12/14/11 | Project No.: 23542 | Scale: 1/8"=1'-0"

DWG NO:
6172-5203
SHEET 1 OF 13

File: U:\6172\DWG\ME\AUGUST 2012 VERSION\5203-M&R GARDNER\6172-5203-1 PLOT PLAN.DWG
Saved: 8/30/2012 11:36:13 AM Plotted: 9/5/2012 1:46:05 PM User: Green, Chris LastSaved By: 4013