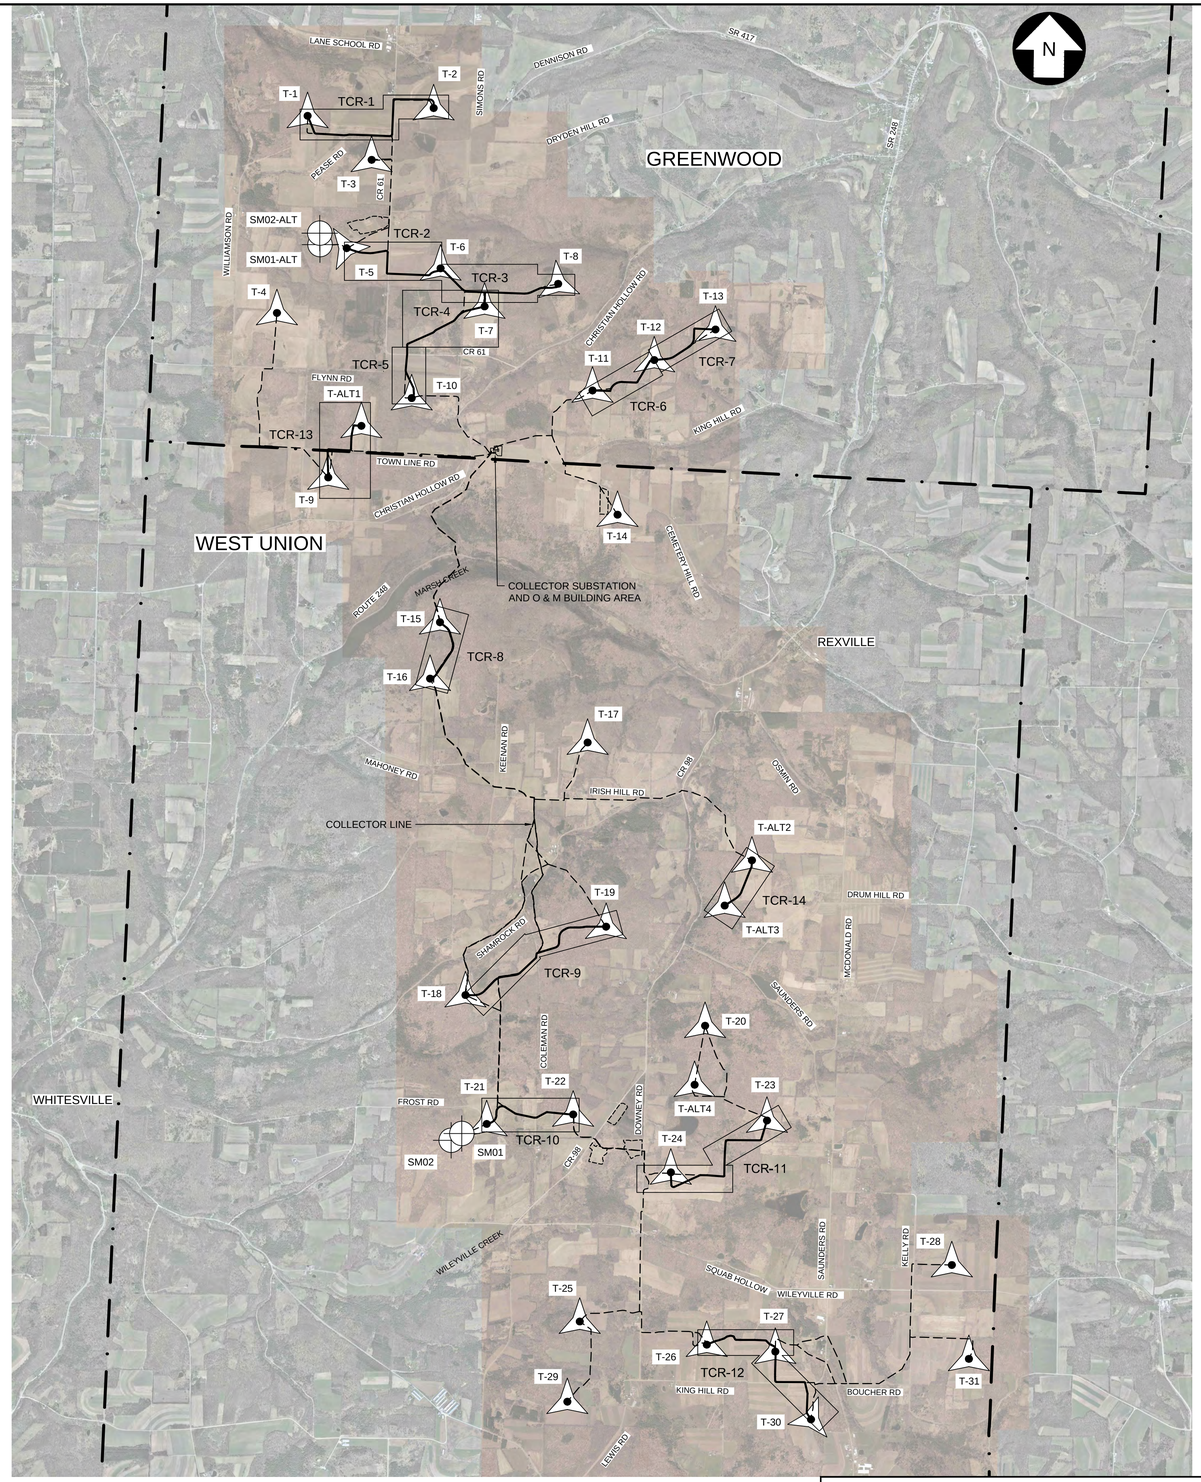


LEGEND - TCR-0 THRU TCR-14 SHEETS

PROPOSED

- T-1 — TURBINE
- SM01 — MET TOWER
- TEMPORARY ACCESS ROAD / PAD
- TEMPORARY CONSTRUCTION ROUTE
- TEMPORARY LAYDOWN AREA
- PERMANENT GRAVEL ROAD
- COLLECTION LINE
  - 1A — CIRCUIT 1A
  - 1B — CIRCUIT 1B
  - 2A — CIRCUIT 2A
  - 2B — CIRCUIT 2B
- MET — MET TOWER
- CENTERLINE
- 2200 — CONTOUR
- 2200 — TEMPORARY CONTOUR
- 2200 — TEMPORARY CONSTRUCTION ROUTE CONTOUR
- CLEARING LIMIT
- LIMIT OF DISTURBANCE
- SF — SILT FENCE
- 2.0% — DITCH TURNOUT / FLOW DIFFUSER TO VEGETATED FILTER STRIP
- SLOPE AND DIRECTION
- TOF — TOP OF FOUNDATION
- USDA SSURGO SOILS
- STEUBEN COUNTY FEMA 100 YR FLOOD HAZARD AREA - ZONE A
- TRC DELINEATED STREAM CENTERLINE
- TRC DELINEATED STREAM
- TRC DELINEATED WETLAND
- ELECTRICAL LINE
- GAS LINE
- WATER LINE
- TREE LINE

EXISTING

- TOWN LINE - NY CIVIL BOUNDARIES
- 2015 STEUBEN COUNTY TAX PARCELS
- MdB / WoC
- E
- G
- W

Dig Safely. New York Call811 before you dig

PRELIMINARY NOT FOR CONSTRUCTION

UNDER NEW YORK STATE EDUCATION LAW ARTICLE 145 (ENGINEERING), SECTION 7209 (2), IT IS A VIOLATION OF THE LAW FOR ANY PERSON, UNLESS ACTING UNDER THE DIRECTION OF A LICENSED PROFESSIONAL ENGINEER, TO ALTER THIS DOCUMENT.

TRC
249 Western Avenue
Augusta, ME 04330

PROJECT NO: 246409

REV	DESCRIPTION	DATE	DES	CHK	APP
A	ISSUED FOR CLIENT REVIEW	06/20/18	DED	PMM	AMW

PMM — DESIGNED
DED — DRAWN
AMW — CHECKED
AJW — APPROVED
REVIEW 1
REVIEW 2

TEMPORARY CONSTRUCTION ROUTE ORIENTATION MAP

EIGHT POINT WIND ENERGY CENTER
EIGHT POINT WIND, LLC
GREENWOOD / WEST UNION — NEW YORK


03/18 — DATE
1" = 2500' — SCALE

TRC

TCR-0


REV. A

MATCH LINE: SEE BELOW FOR CONTINUATION

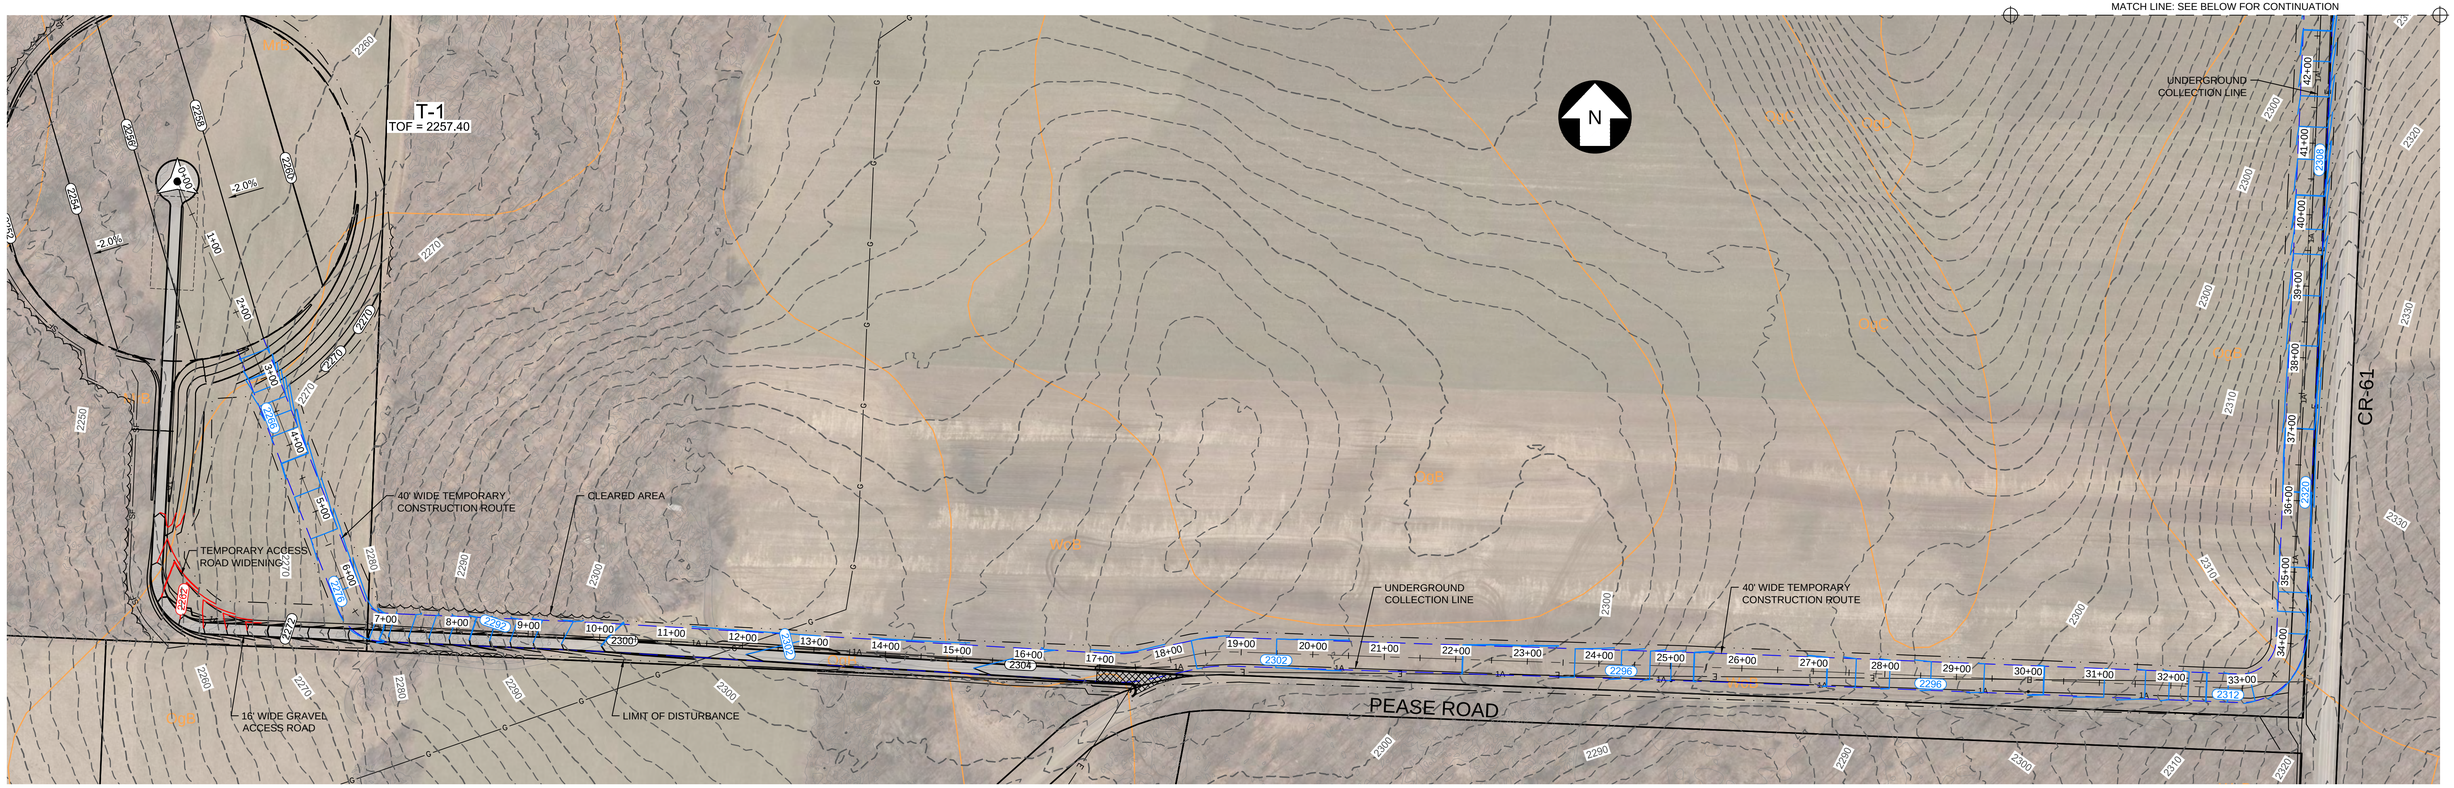

TEMPORARY CONSTRUCTION ROUTE T1-T2


SCALE: 1" = 100'

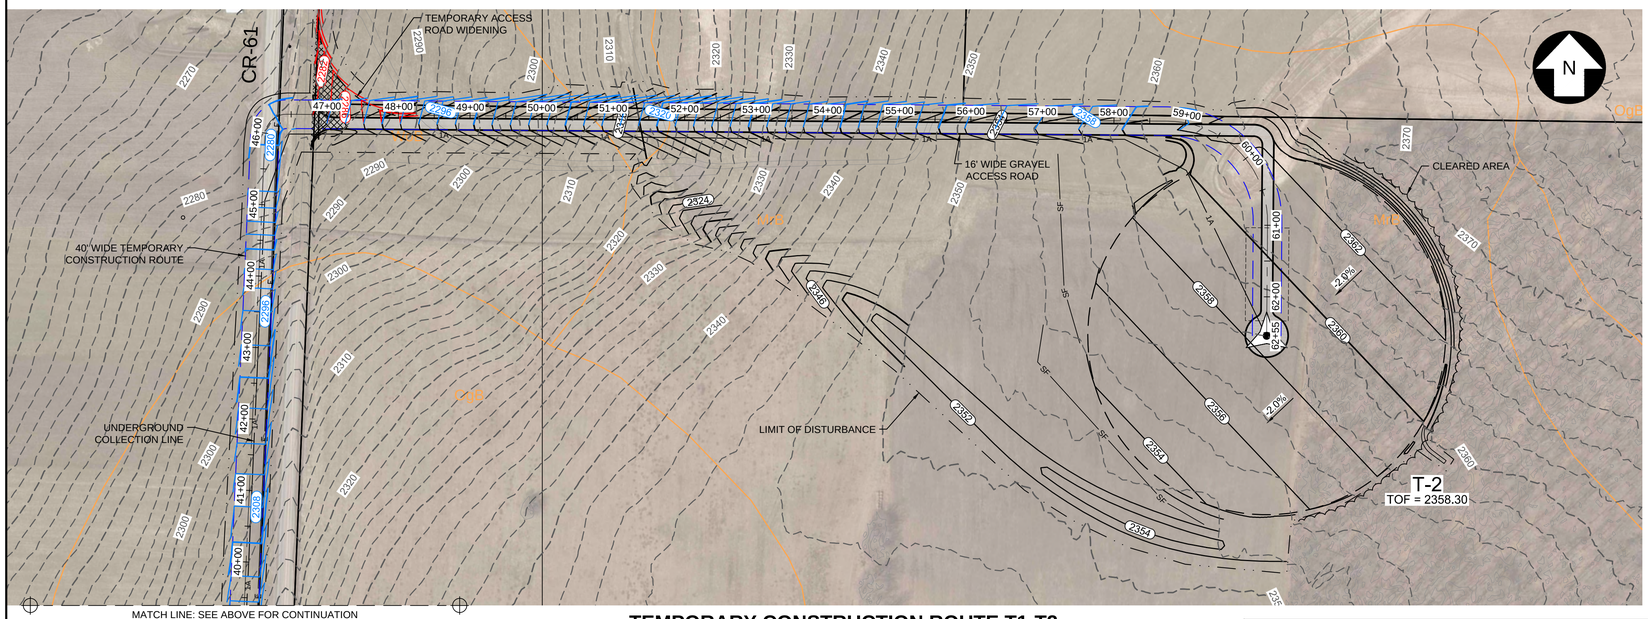

MATCH LINE: SEE ABOVE FOR CONTINUATION

TEMPORARY CONSTRUCTION ROUTE T1-T2

SCALE: 1" = 100'

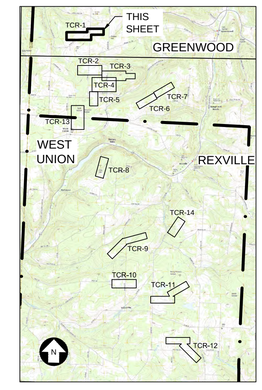

KEY MAP

100 0 100 200 FT

SCALE: 1" = 100'

PRELIMINARY NOT FOR CONSTRUCTION

UNDER NEW YORK STATE EDUCATION LAW ARTICLE 145 (ENGINEERING), SECTION 7209 (2), IT IS A VIOLATION OF THE LAW FOR ANY PERSON, UNLESS ACTING UNDER THE DIRECTION OF A LICENSED PROFESSIONAL ENGINEER, TO ALTER THIS DOCUMENT.

TRC
249 Western Avenue
Augusta, ME 04330

PROJECT NO: 246409

REV	DESCRIPTION	DATE	DES	CHK	APP
A	ISSUED FOR CLIENT REVIEW	06/20/18	DED	PMM	AMW

PMM	DESIGNED
DED	DRAWN
AMW	CHECKED
AJW	APPROVED
	REVIEW 1
	REVIEW 2

T1-T2 TEMPORARY CONSTRUCTION ROUTE

EIGHT POINT WIND ENERGY CENTER

EIGHT POINT WIND, LLC

GREENWOOD / WEST UNION NEW YORK

03/18 DATE


AS NOTED SCALE

TRC

TCR-1


REV. A

Call 811 before you dig

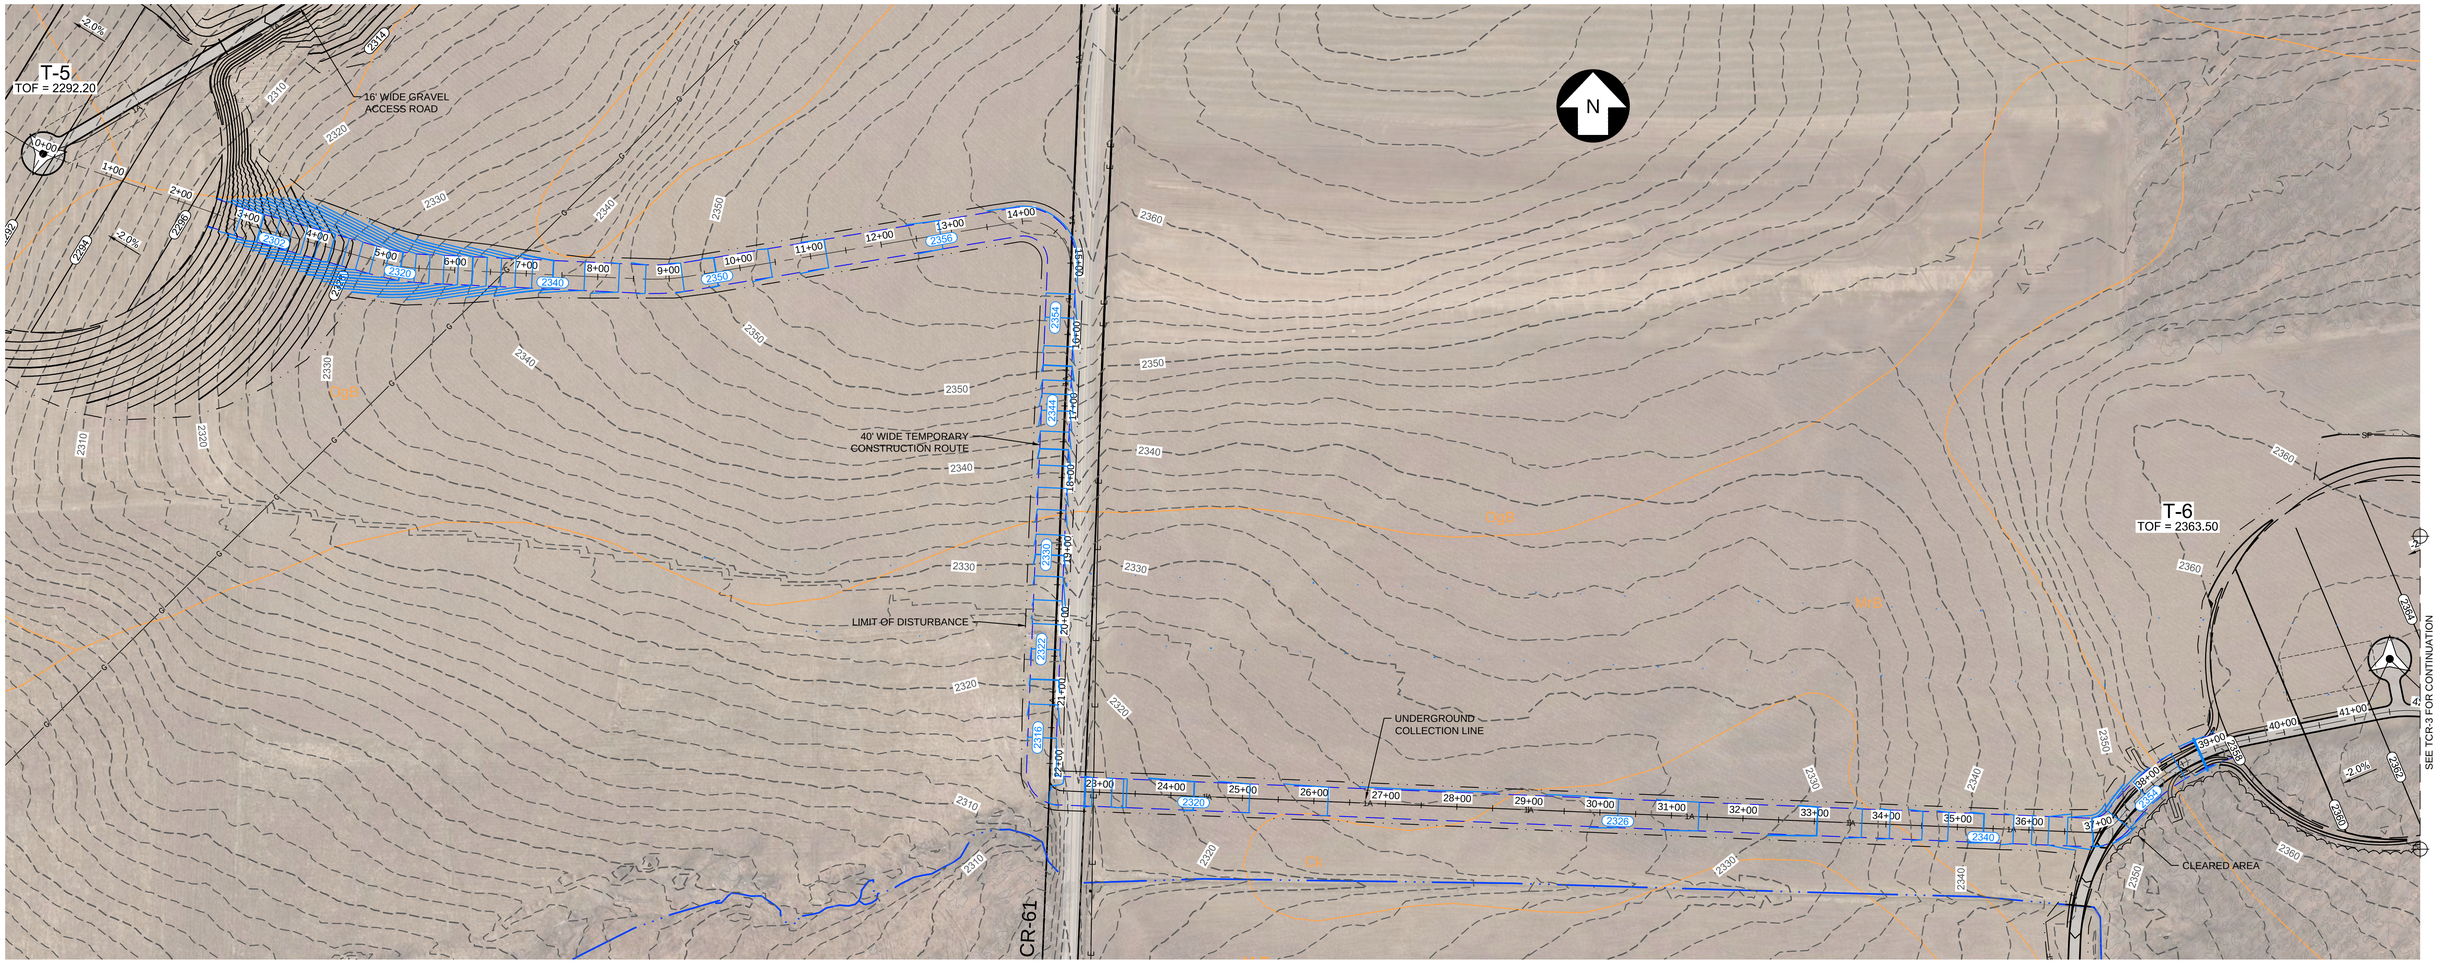

TEMPORARY CONSTRUCTION ROUTE T5-T6

SCALE: 1" = 100'

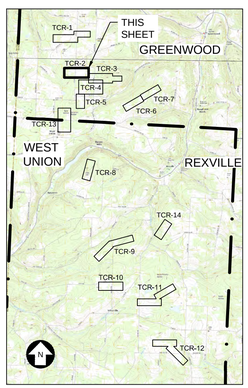

KEY MAP

100 0 100 200 FT

SCALE: 1" = 100'

PRELIMINARY NOT FOR CONSTRUCTION

UNDER NEW YORK STATE EDUCATION LAW ARTICLE 145 (ENGINEERING), SECTION 7209 (2), IT IS A VIOLATION OF THE LAW FOR ANY PERSON, UNLESS ACTING UNDER THE DIRECTION OF A LICENSED PROFESSIONAL ENGINEER, TO ALTER THIS DOCUMENT.

TRC
249 Western Avenue
Augusta, ME 04330

PROJECT NO: 246409

REV	DESCRIPTION	DATE	DES	CHK	APP
A	ISSUED FOR CLIENT REVIEW	06/20/18	DED	PMM	AMW

Call 811 Before You Dig

PMM DESIGNED
DED DRAWN
AMW CHECKED
AJW APPROVED
REVIEW 1
REVIEW 2

T5-T6 TEMPORARY CONSTRUCTION ROUTE


EIGHT POINT WIND ENERGY CENTER
EIGHT POINT WIND, LLC
GREENWOOD / WEST UNION NEW YORK

03/18 DATE
AS NOTED SCALE

TRC


TCR-2


REV. A

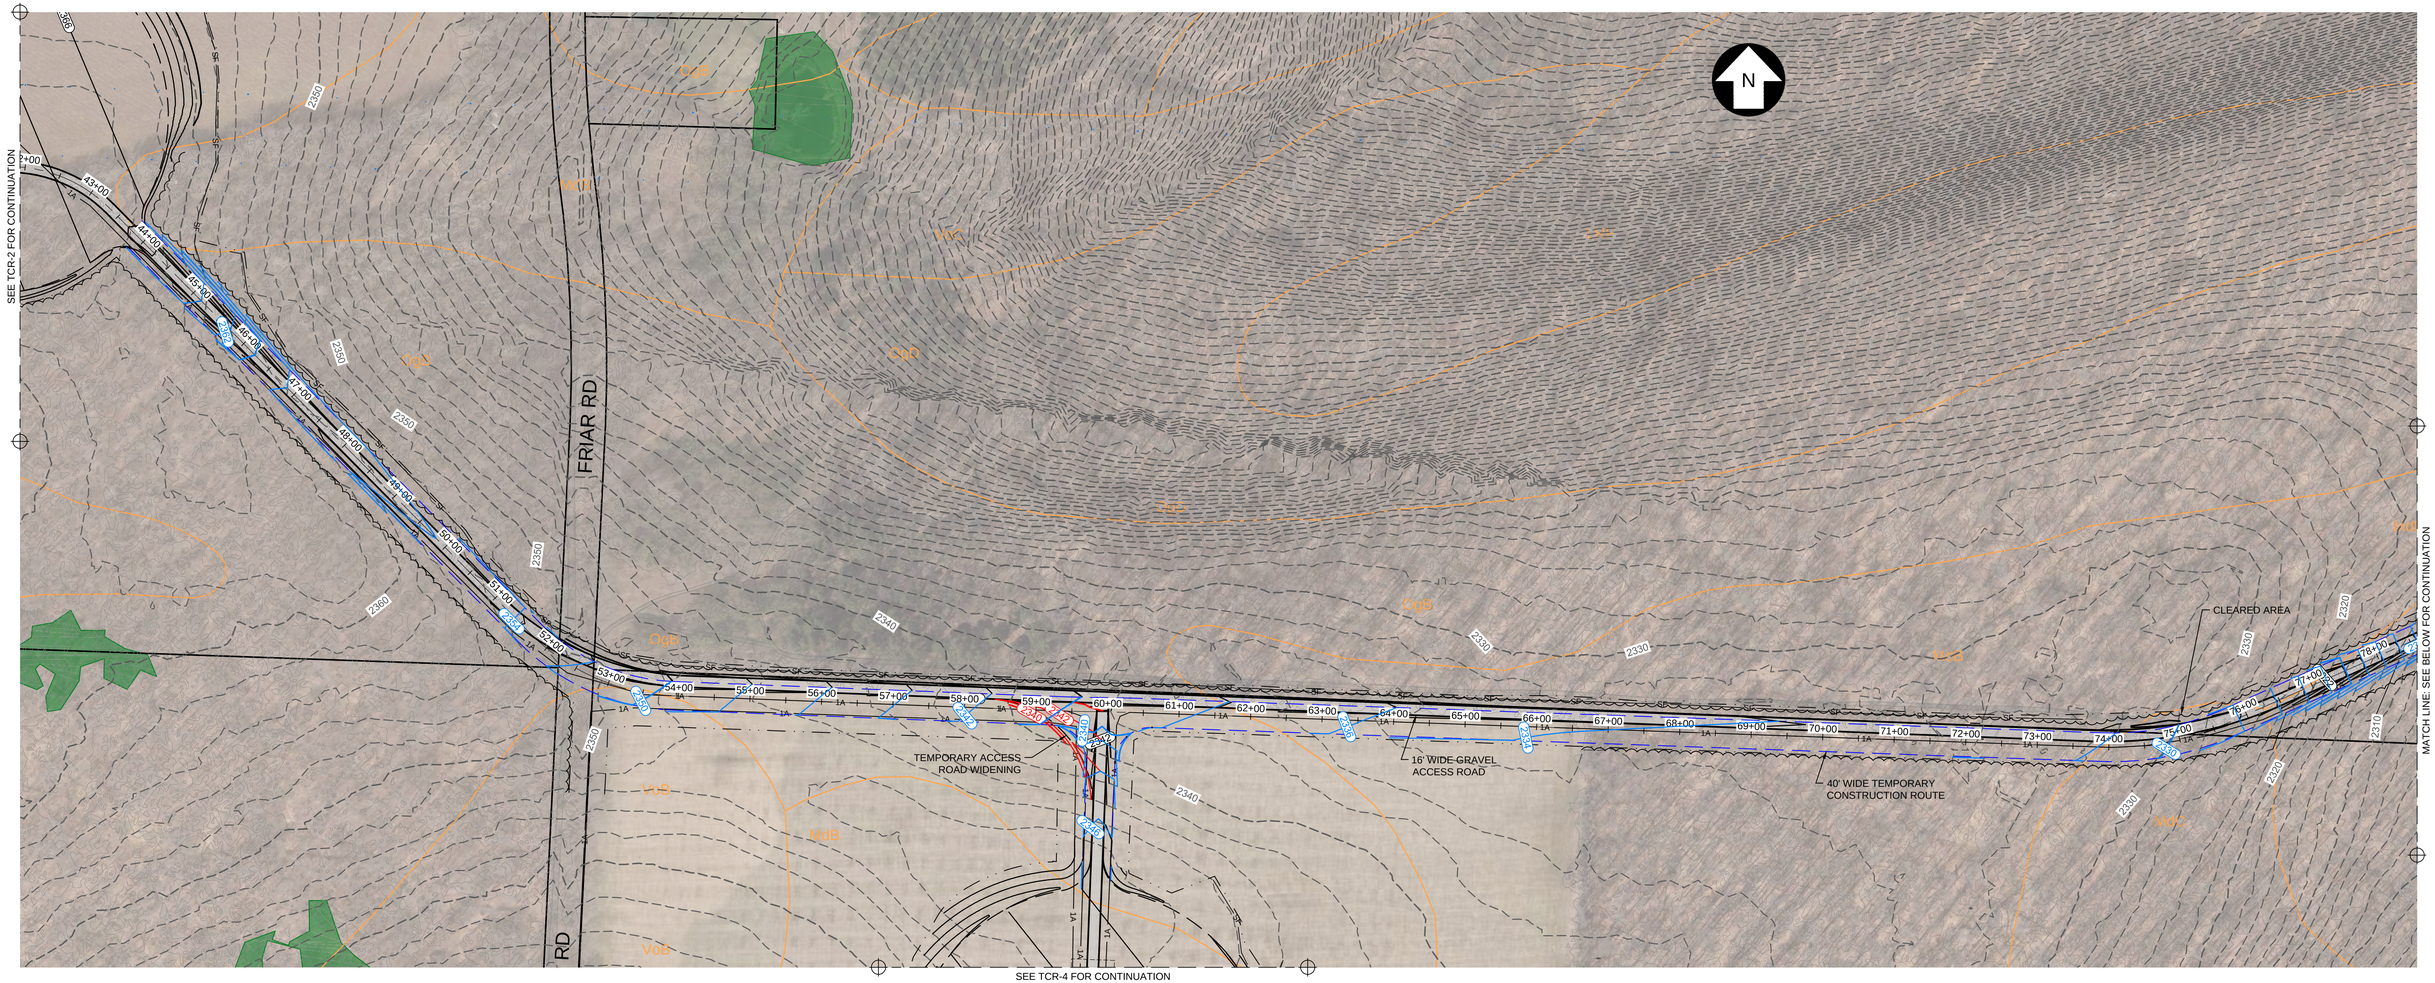

TEMPORARY CONSTRUCTION ROUTE T6-T7-T8

SCALE: 1" = 100'

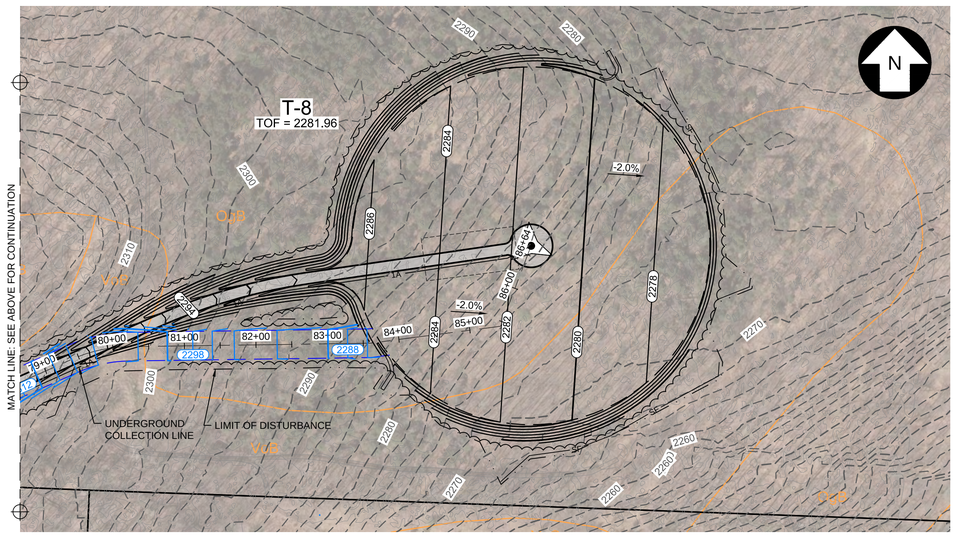

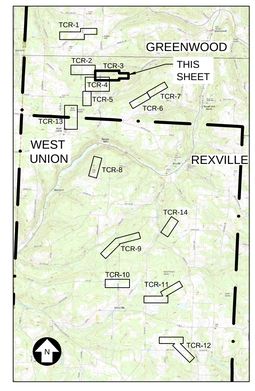

KEY MAP

100 0 100 200 FT

SCALE: 1" = 100'

TEMPORARY CONSTRUCTION ROUTE T6-T7-T8

SCALE: 1" = 100'

PRELIMINARY NOT FOR CONSTRUCTION

UNDER NEW YORK STATE EDUCATION LAW ARTICLE 145 (ENGINEERING), SECTION 7209 (2), IT IS A VIOLATION OF THE LAW FOR ANY PERSON, UNLESS ACTING UNDER THE DIRECTION OF A LICENSED PROFESSIONAL ENGINEER, TO ALTER THIS DOCUMENT.

TRC
249 Western Avenue
Augusta, ME 04330

PROJECT NO: 246409

REV	DESCRIPTION	DATE	DES	CHK	APP
A	ISSUED FOR CLIENT REVIEW	06/20/18	DED	PMM	AMW

PMM	DESIGNED
DED	DRAWN
AMW	CHECKED
AJW	APPROVED
	REVIEW 1
	REVIEW 2
03/18	DATE
AS NOTED	SCALE


T6-T7-T8 TEMPORARY CONSTRUCTION ROUTE

EIGHT POINT WIND ENERGY CENTER

EIGHT POINT WIND, LLC

GREENWOOD / WEST UNION NEW YORK

TRC TCR-3 REV. A

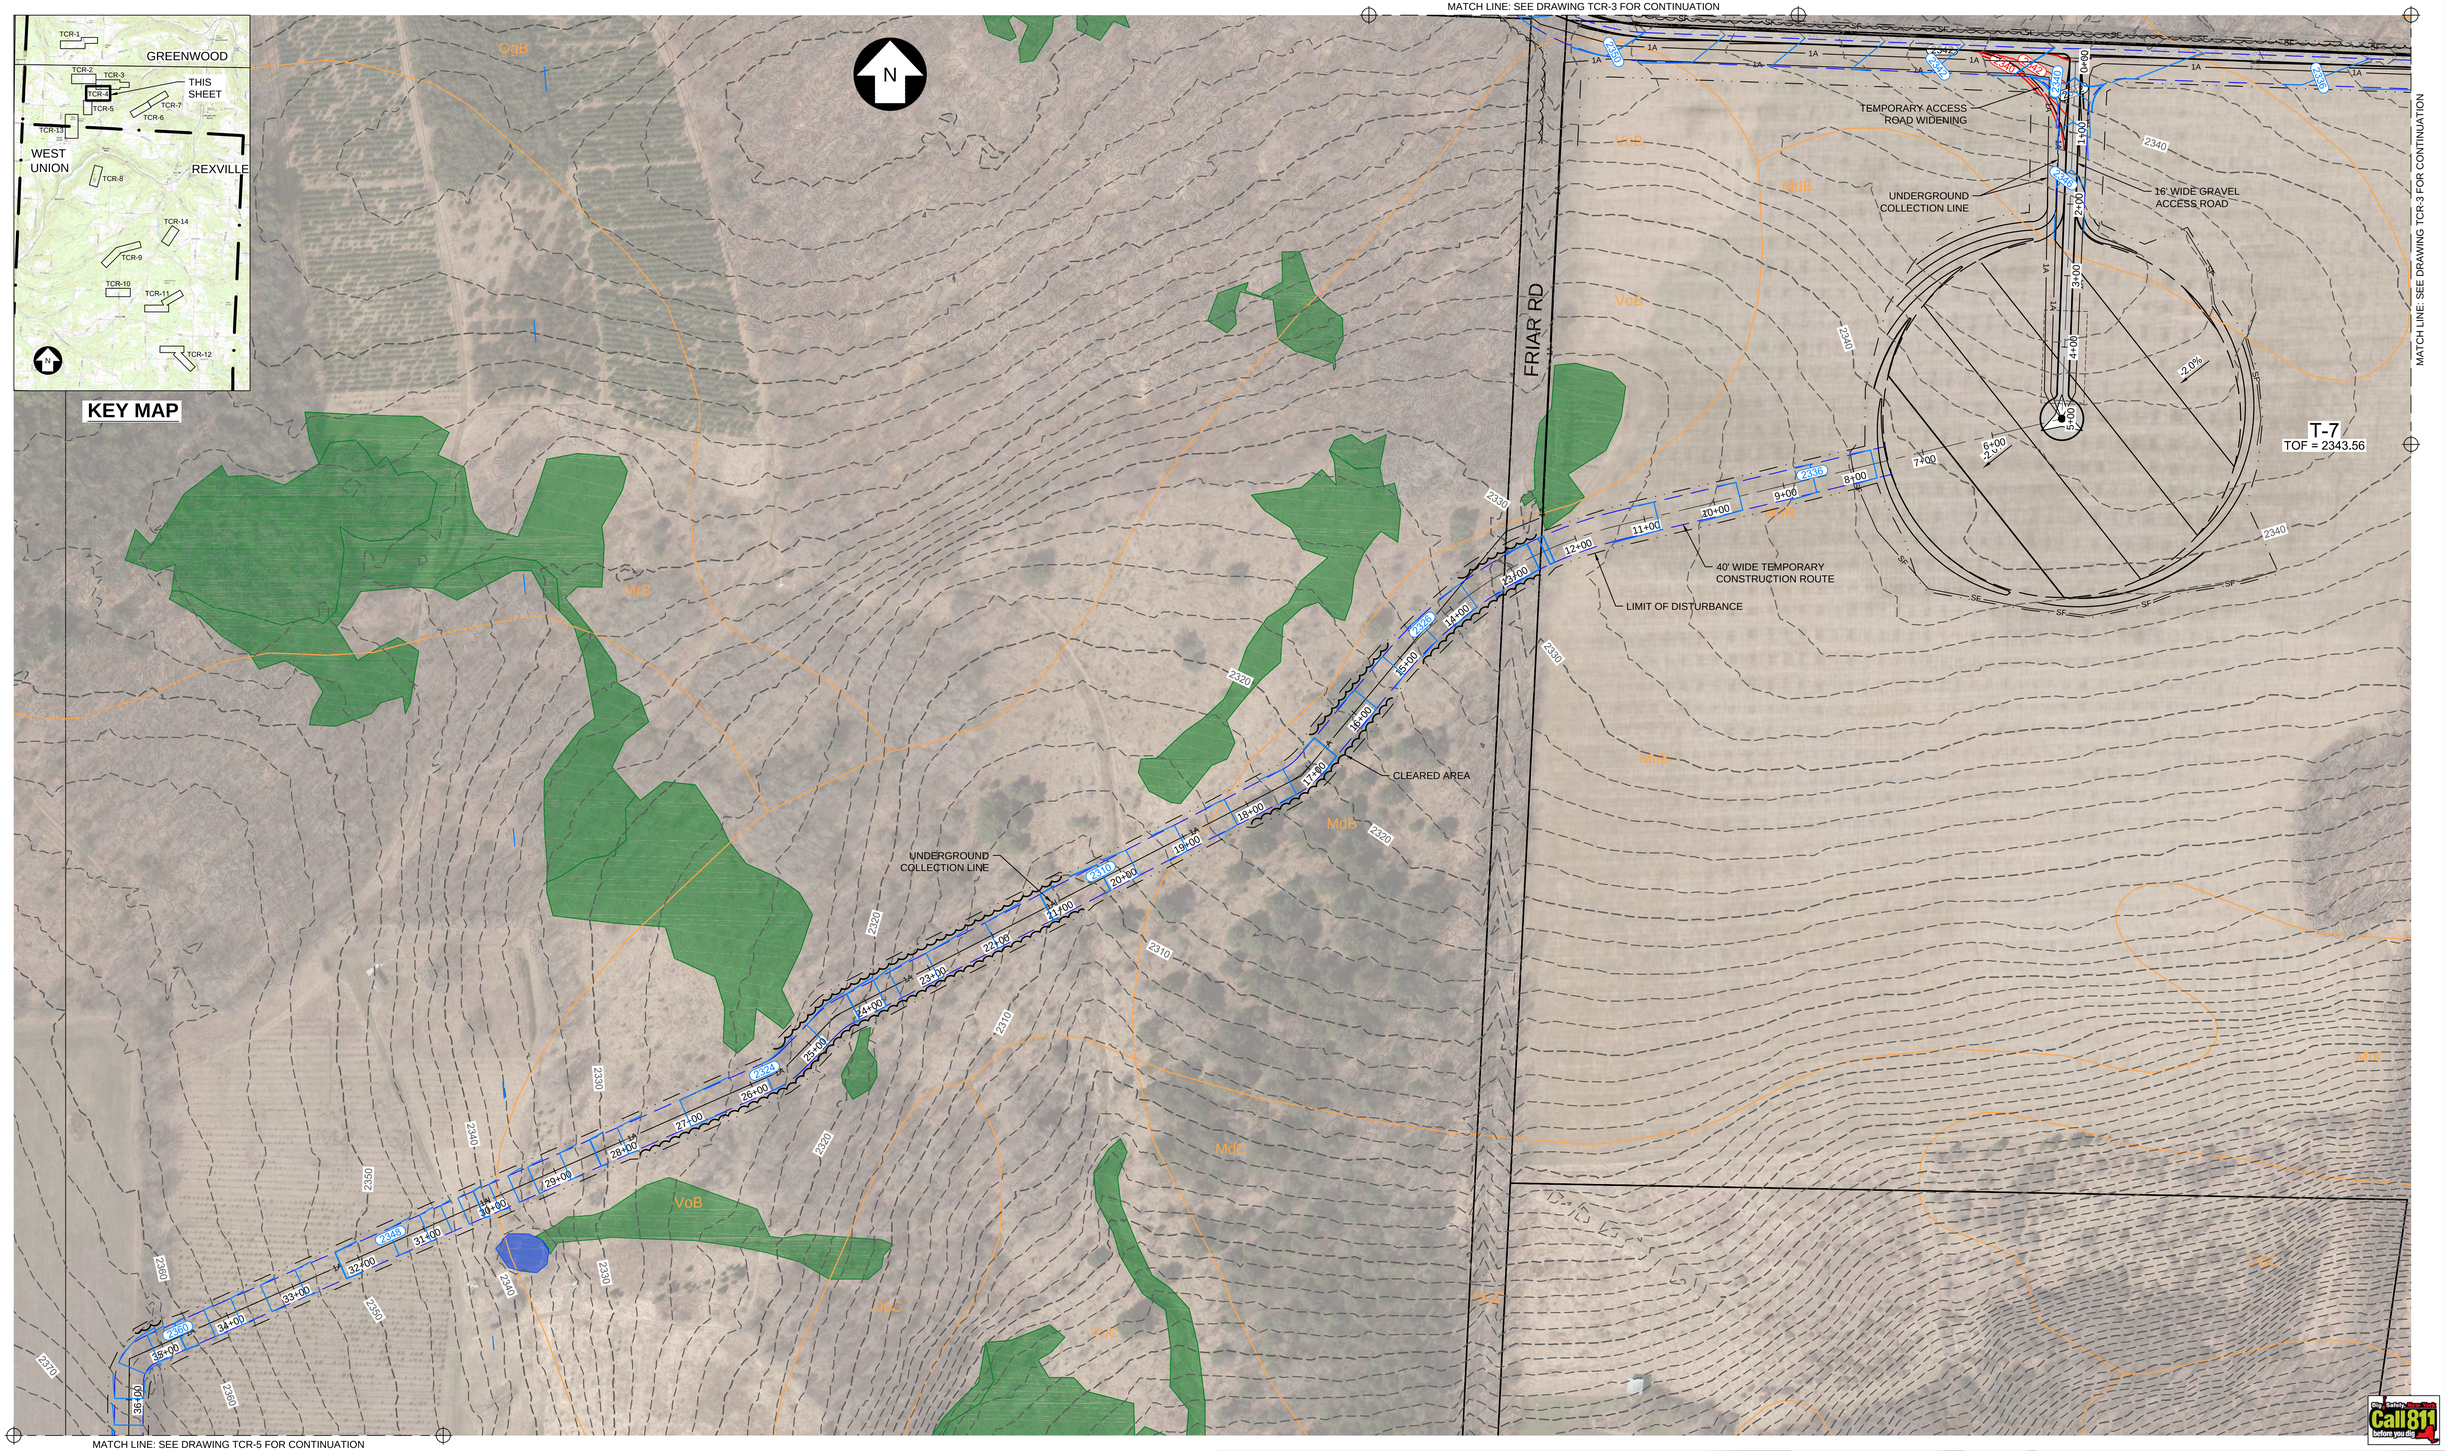

TEMPORARY CONSTRUCTION ROUTE T7-T10

SCALE: 1" = 100'

PRELIMINARY NOT FOR CONSTRUCTION

UNDER NEW YORK STATE EDUCATION LAW ARTICLE 145 (ENGINEERING), SECTION 7209 (2), IT IS A VIOLATION OF THE LAW FOR ANY PERSON, UNLESS ACTING UNDER THE DIRECTION OF A LICENSED PROFESSIONAL ENGINEER, TO ALTER THIS DOCUMENT.

TRC
249 Western Avenue
Augusta, ME 04330

PROJECT NO: 246409

REV	DESCRIPTION	DATE	DES	CHK	APP
A	ISSUED FOR CLIENT REVIEW	06/20/18	DED	PMM	AMW

PMM	DESIGNED
DED	DRAWN
AMW	CHECKED
AJW	APPROVED
	REVIEW 1
	REVIEW 2
03/18	DATE
AS NOTED	SCALE

T7-T10 TEMPORARY CONSTRUCTION ROUTE


EIGHT POINT WIND ENERGY CENTER


EIGHT POINT WIND, LLC

GREENWOOD / WEST UNION NEW YORK

TRC TCR-4 REV. A

MATCH LINE: SEE DRAWING TCR-4 FOR CONTINUATION

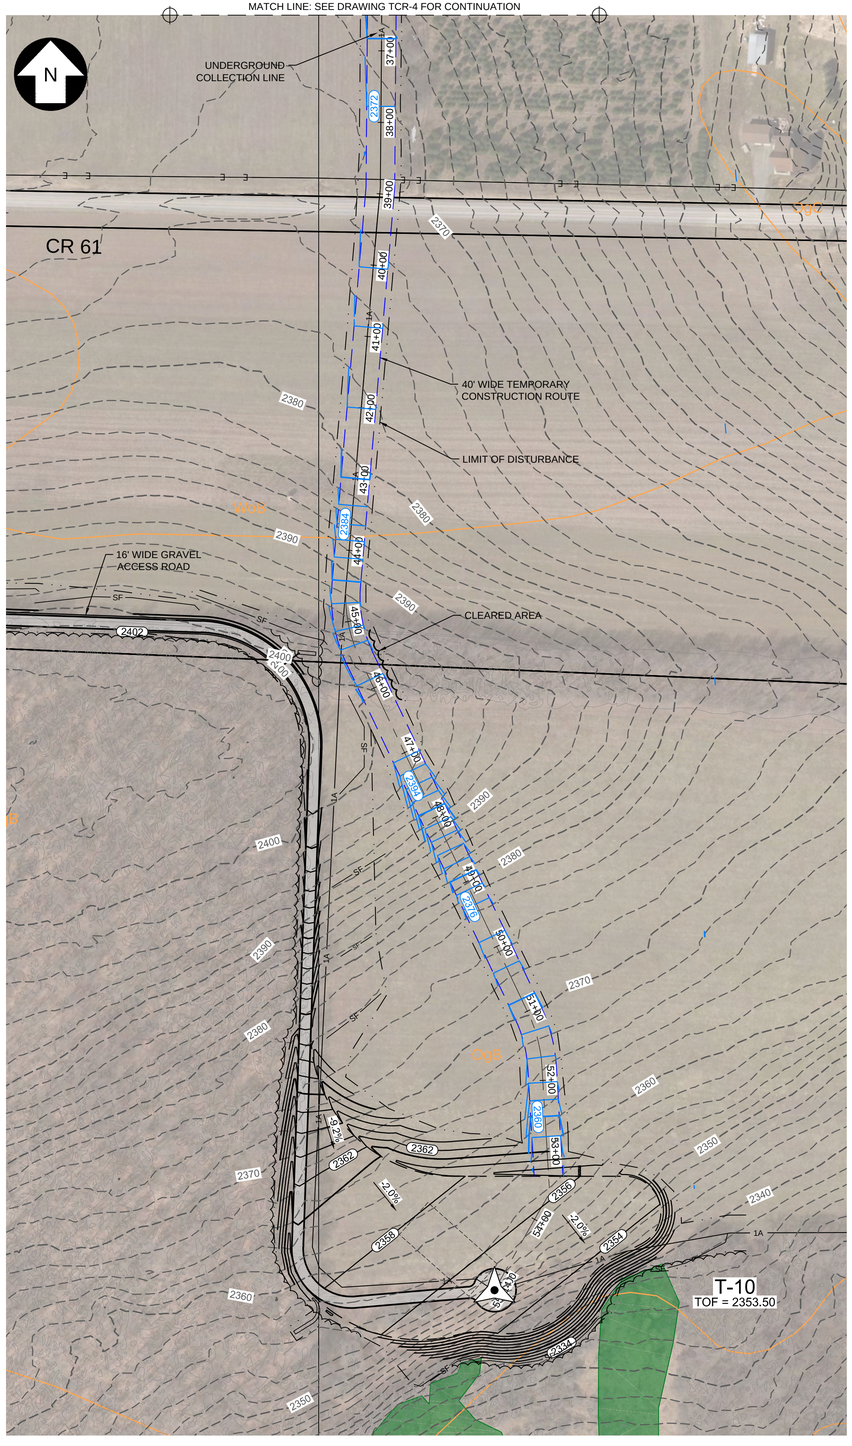

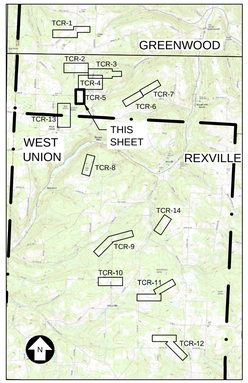

KEY MAP

TEMPORARY CONSTRUCTION ROUTE T7-T10

SCALE: 1" = 100'

100 0 100 200 FT

SCALE: 1" = 100'

PRELIMINARY NOT FOR CONSTRUCTION

UNDER NEW YORK STATE EDUCATION LAW ARTICLE 145 (ENGINEERING), SECTION 7209 (2), IT IS A VIOLATION OF THE LAW FOR ANY PERSON, UNLESS ACTING UNDER THE DIRECTION OF A LICENSED PROFESSIONAL ENGINEER, TO ALTER THIS DOCUMENT.

TRC
249 Western Avenue
Augusta, ME 04330

PROJECT NO: 246409

REV	DESCRIPTION	DATE	DES	CHK	APP
A	ISSUED FOR CLIENT REVIEW	06/20/18	DED	PMM	AMW

Call 811 before you dig

PMM DESIGNED
DED DRAWN
AMW CHECKED
AJW APPROVED
REVIEW 1
REVIEW 2

T7-T10 TEMPORARY CONSTRUCTION ROUTE


EIGHT POINT WIND ENERGY CENTER
EIGHT POINT WIND, LLC
GREENWOOD / WEST UNION NEW YORK

03/18 DATE
AS NOTED SCALE


TRC

TCR-5

REV. A

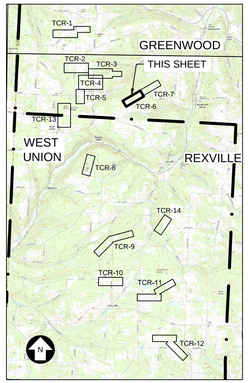

KEY MAP

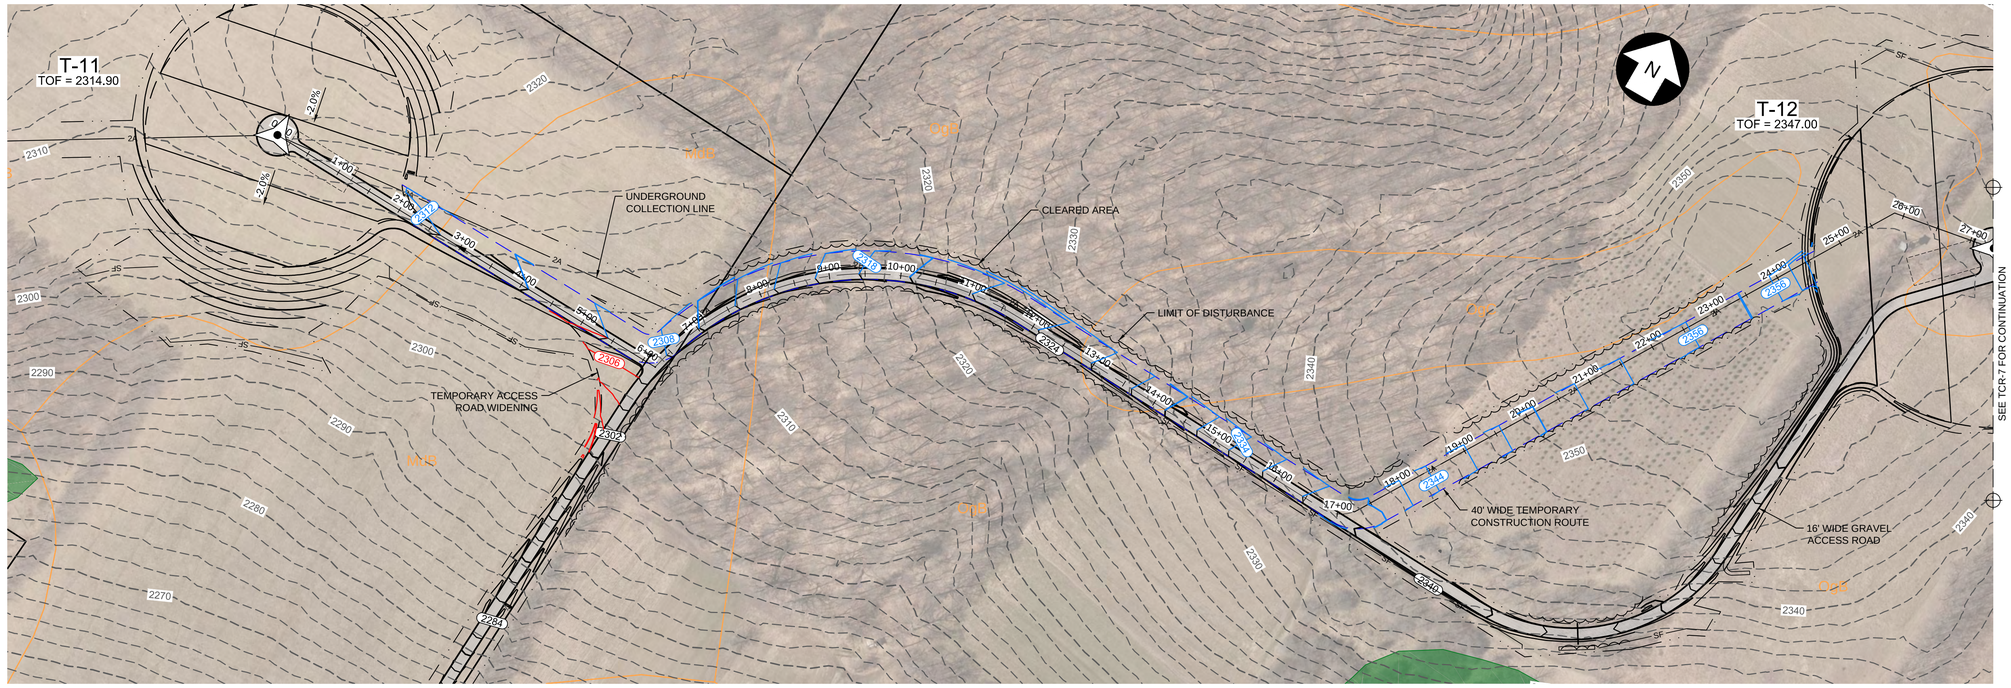

TEMPORARY CONSTRUCTION ROUTE T11-T12-T13

SCALE: 1" = 100'

100 0 100 200 FT

SCALE: 1" = 100'

PRELIMINARY NOT FOR CONSTRUCTION

UNDER NEW YORK STATE EDUCATION LAW ARTICLE 145 (ENGINEERING), SECTION 7209 (2), IT IS A VIOLATION OF THE LAW FOR ANY PERSON, UNLESS ACTING UNDER THE DIRECTION OF A LICENSED PROFESSIONAL ENGINEER, TO ALTER THIS DOCUMENT.

TRC
249 Western Avenue
Augusta, ME 04330

PROJECT NO: 246409

REV	DESCRIPTION	DATE	DES	CHK	APP
A	ISSUED FOR CLIENT REVIEW	06/20/18	DED	PMM	AMW

PMM DESIGNED
DED DRAWN
AMW CHECKED
AJW APPROVED
REVIEW 1
REVIEW 2

T11-T12-T13 TEMPORARY CONSTRUCTION ROUTE

EIGHT POINT WIND ENERGY CENTER

EIGHT POINT WIND, LLC


GREENWOOD / WEST UNION NEW YORK

03/18 DATE
AS NOTED SCALE


TRC

TCR-6

REV. A

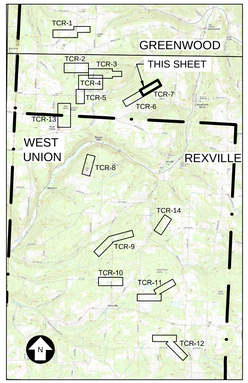

KEY MAP

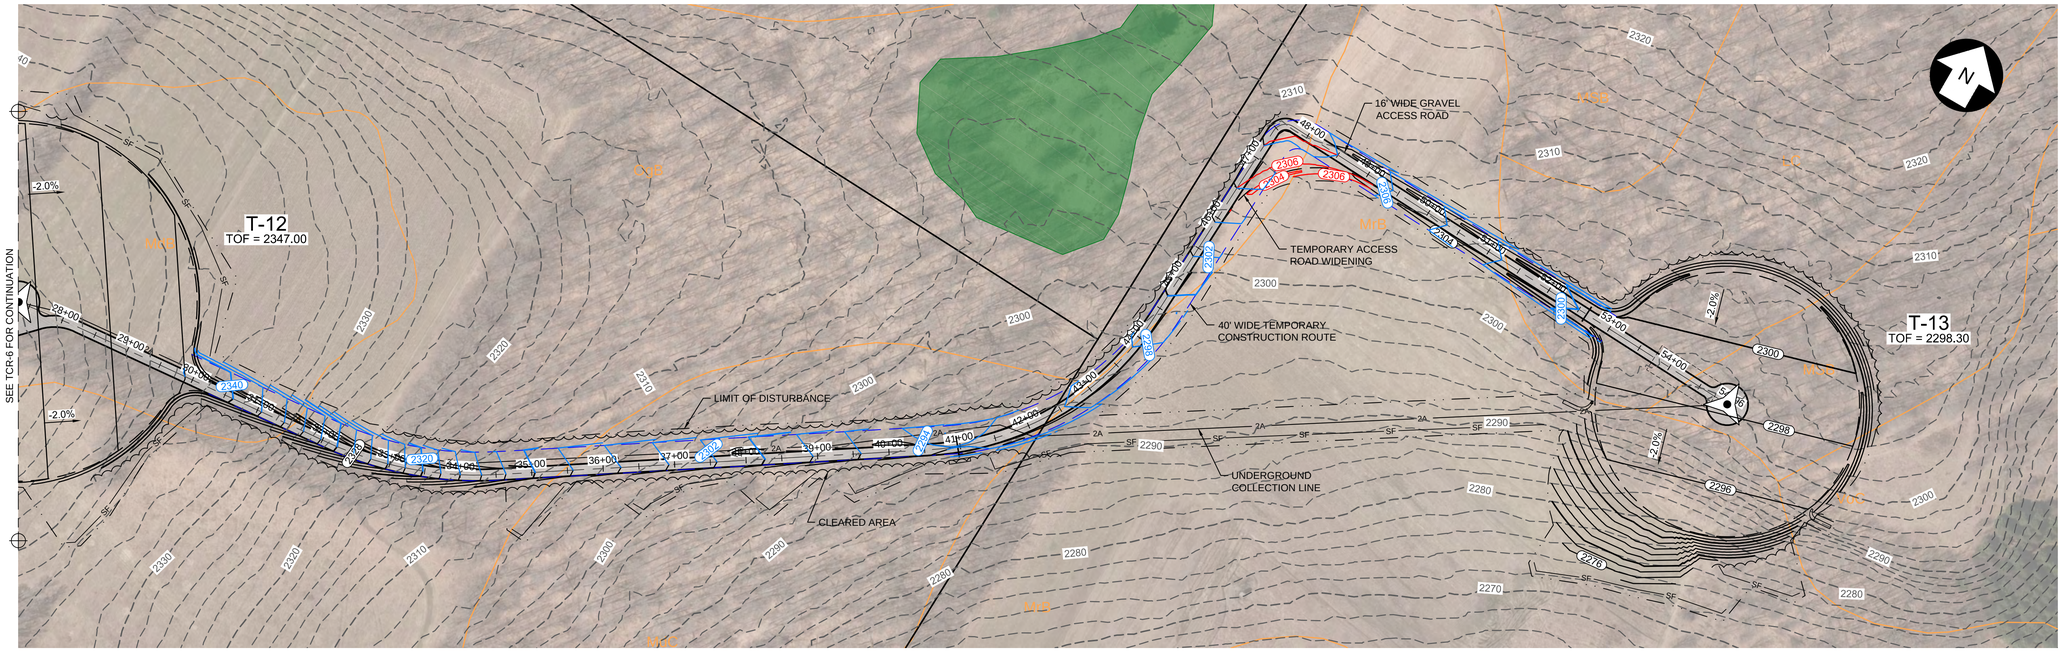

TEMPORARY CONSTRUCTION ROUTE T11-T12-T13

SCALE: 1" = 100'

100 0 100 200 FT

SCALE: 1" = 100'

PRELIMINARY NOT FOR CONSTRUCTION

UNDER NEW YORK STATE EDUCATION LAW ARTICLE 145 (ENGINEERING), SECTION 7209 (2), IT IS A VIOLATION OF THE LAW FOR ANY PERSON, UNLESS ACTING UNDER THE DIRECTION OF A LICENSED PROFESSIONAL ENGINEER, TO ALTER THIS DOCUMENT.

TRC
249 Western Avenue
Augusta, ME 04330

PROJECT NO: 246409

REV	DESCRIPTION	DATE	DES	CHK	APP
A	ISSUED FOR CLIENT REVIEW	06/20/18	DED	PMM	AMW

PMM DESIGNED
DED DRAWN
AMW CHECKED
AJW APPROVED
REVIEW 1
REVIEW 2

T11-T12-T13 TEMPORARY CONSTRUCTION ROUTE

EIGHT POINT WIND ENERGY CENTER

EIGHT POINT WIND, LLC


GREENWOOD / WEST UNION NEW YORK

03/18 DATE
AS NOTED SCALE

TRC


TCR-7

REV. A

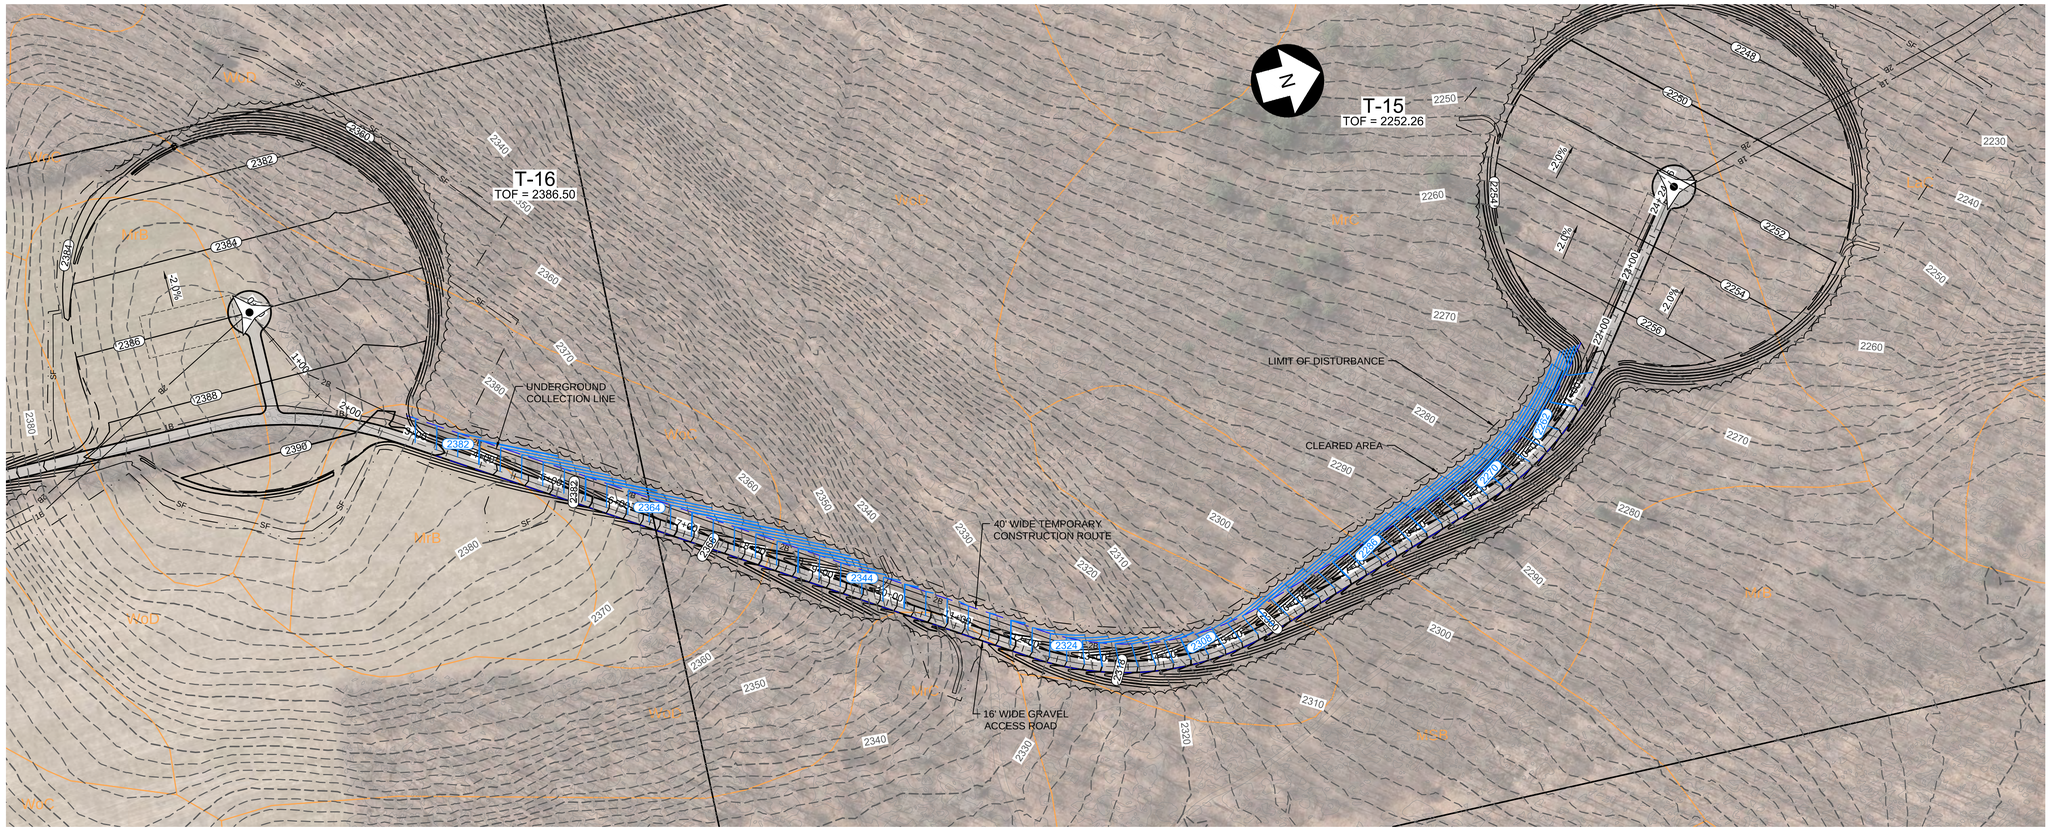

TEMPORARY CONSTRUCTION ROUTE T15-T16

SCALE: 1" = 100'

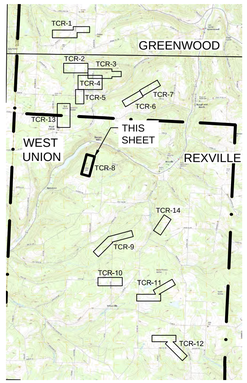

KEY MAP

100 0 100 200 FT

SCALE: 1" = 100'

PRELIMINARY NOT FOR CONSTRUCTION

UNDER NEW YORK STATE EDUCATION LAW ARTICLE 145 (ENGINEERING), SECTION 7209 (2), IT IS A VIOLATION OF THE LAW FOR ANY PERSON, UNLESS ACTING UNDER THE DIRECTION OF A LICENSED PROFESSIONAL ENGINEER, TO ALTER THIS DOCUMENT.

TRC
249 Western Avenue
Augusta, ME 04330

PROJECT NO: 246409

REV	DESCRIPTION	DATE	DES	CHK	APP
A	ISSUED FOR CLIENT REVIEW	06/20/18	DED	PMM	AMW

PMM DESIGNED
DED DRAWN
AMW CHECKED
AJW APPROVED
REVIEW 1
REVIEW 2

T15-T16 TEMPORARY CONSTRUCTION ROUTE


EIGHT POINT WIND ENERGY CENTER
EIGHT POINT WIND, LLC
GREENWOOD / WEST UNION NEW YORK

03/18 DATE
AS NOTED SCALE

TRC

TCR-8

REV. A

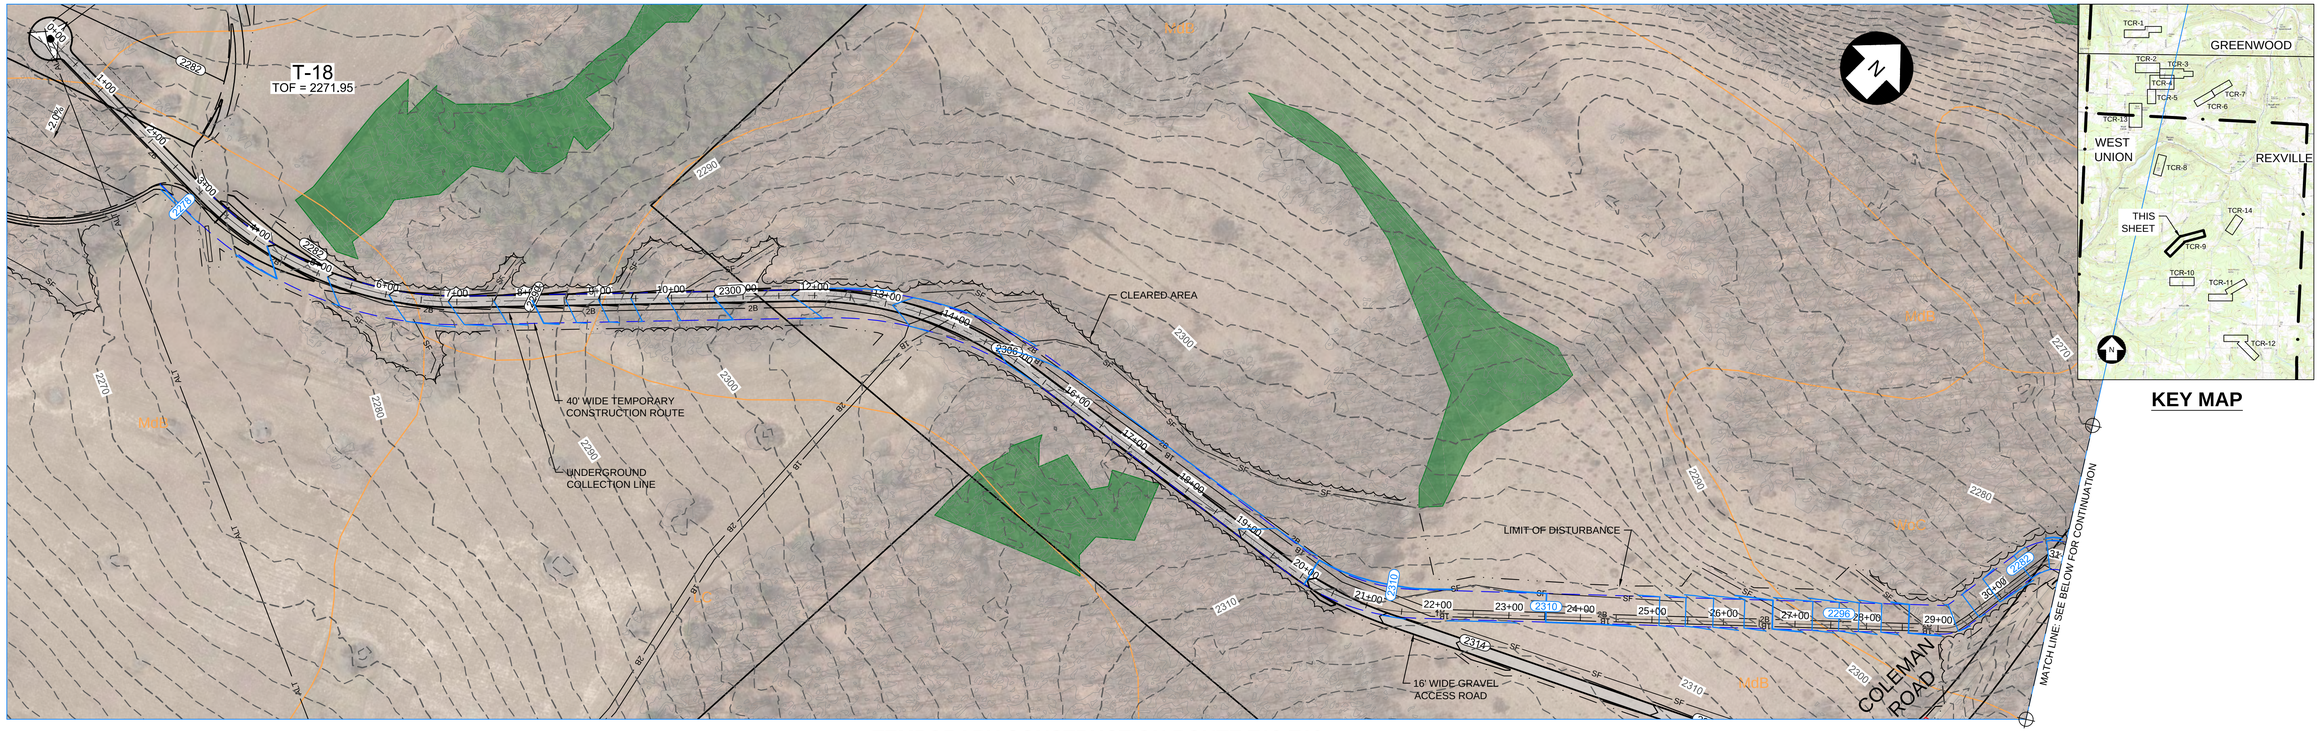

TEMPORARY CONSTRUCTION ROUTE T18-T19

SCALE: 1" = 100'



TEMPORARY CONSTRUCTION ROUTE T18-T19

SCALE: 1" = 100'

100 0 100 200 FT

SCALE: 1" = 100'

PRELIMINARY NOT FOR CONSTRUCTION

UNDER NEW YORK STATE EDUCATION LAW ARTICLE 145 (ENGINEERING), SECTION 7209 (2), IT IS A VIOLATION OF THE LAW FOR ANY PERSON, UNLESS ACTING UNDER THE DIRECTION OF A LICENSED PROFESSIONAL ENGINEER, TO ALTER THIS DOCUMENT.

TRC
249 Western Avenue
Augusta, ME 04330

PROJECT NO: 246409

REV	DESCRIPTION	DATE	DES	CHK	APP
A	ISSUED FOR CLIENT REVIEW	06/20/18	DED	PMM	AMW

PMM DESIGNED
DED DRAWN
AMW CHECKED
AJW APPROVED
REVIEW 1
REVIEW 2

T18-T19 TEMPORARY CONSTRUCTION ROUTE

EIGHT POINT WIND ENERGY CENTER

EIGHT POINT WIND, LLC

GREENWOOD / WEST UNION NEW YORK


03/18 DATE
AS NOTED SCALE

TRC

TCR-9


REV. A

Call 811 before you dig

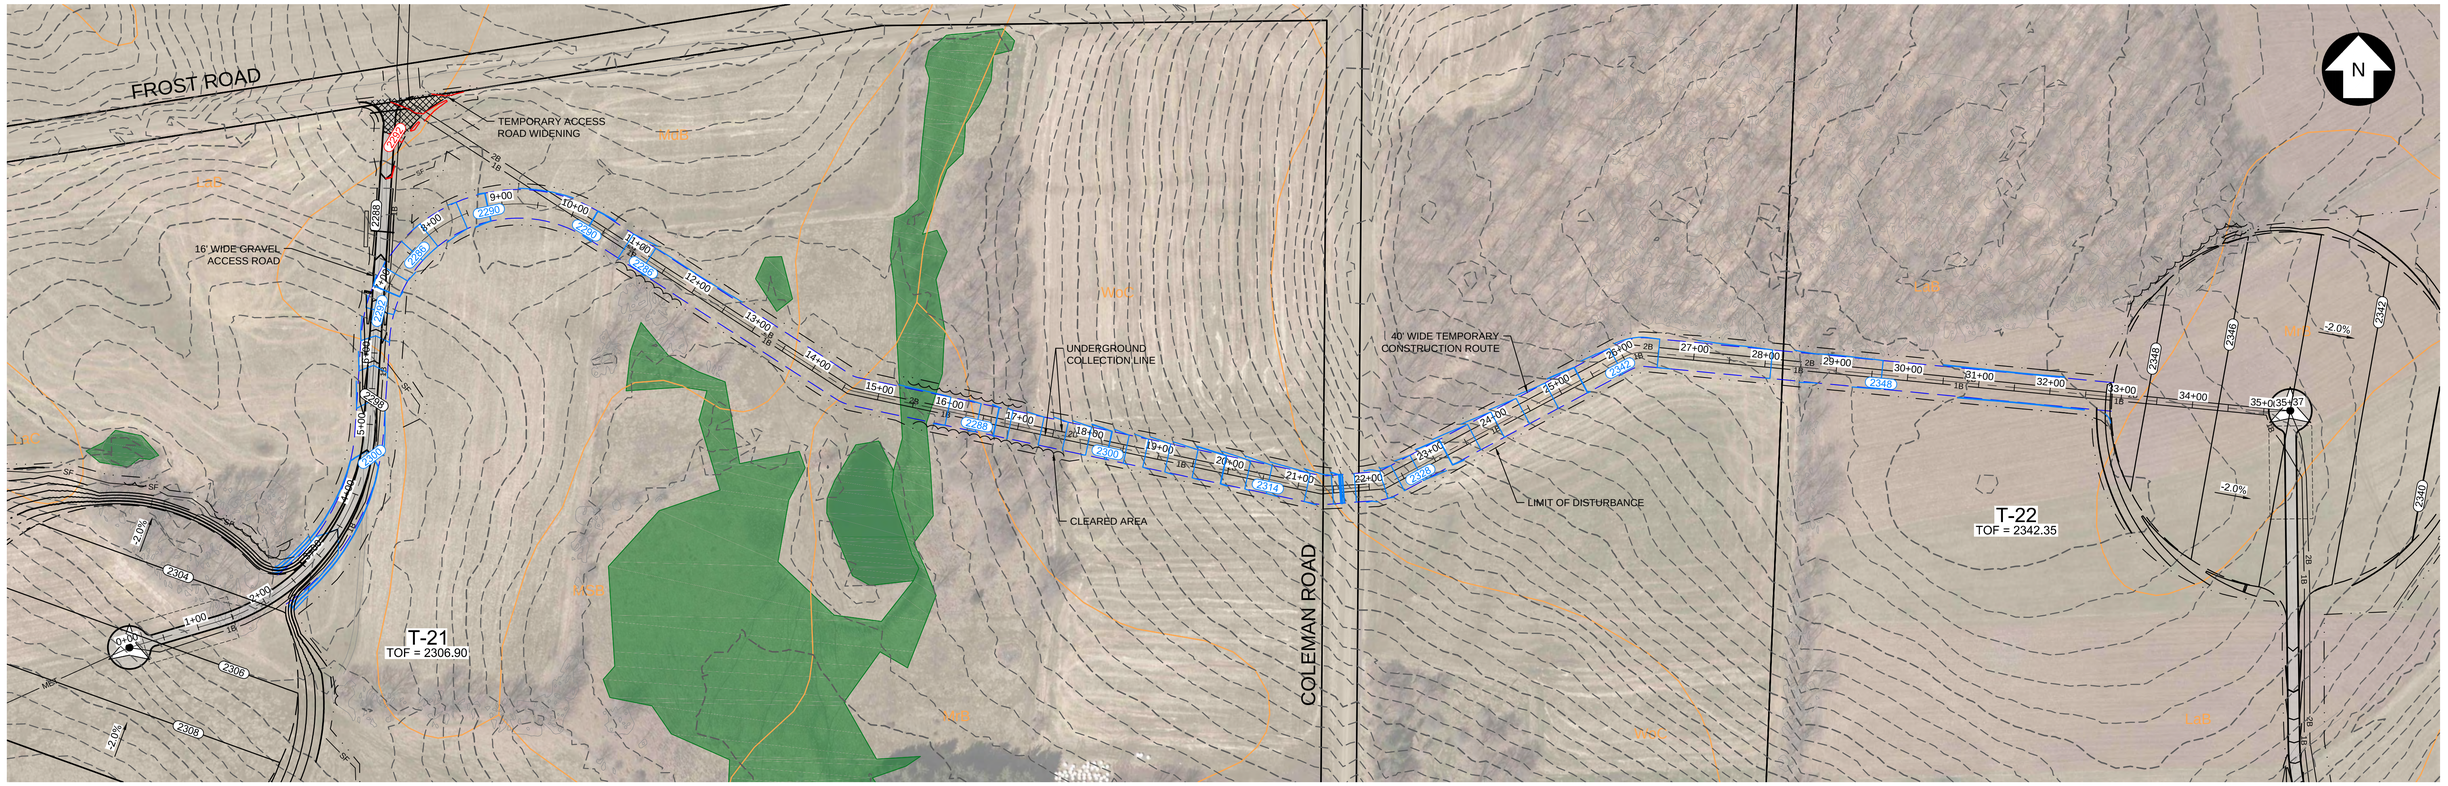

TEMPORARY CONSTRUCTION ROUTE T21-T22

SCALE: 1" = 100'

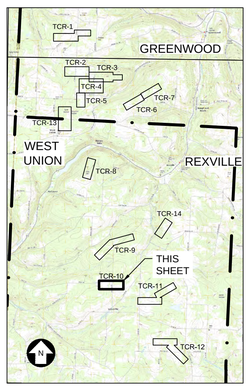

KEY MAP

100 0 100 200 FT

SCALE: 1" = 100'

PRELIMINARY NOT FOR CONSTRUCTION

UNDER NEW YORK STATE EDUCATION LAW ARTICLE 145 (ENGINEERING), SECTION 7209 (2), IT IS A VIOLATION OF THE LAW FOR ANY PERSON, UNLESS ACTING UNDER THE DIRECTION OF A LICENSED PROFESSIONAL ENGINEER, TO ALTER THIS DOCUMENT.

TRC
249 Western Avenue
Augusta, ME 04330

PROJECT NO: 246409

REV	DESCRIPTION	DATE	DES	CHK	APP
A	ISSUED FOR CLIENT REVIEW	06/20/18	DED	PMM	AMW

Call 811 before you dig

PMM	DESIGNED
DED	DRAWN
AMW	CHECKED
AJW	APPROVED
	REVIEW 1
	REVIEW 2


T21-T22 TEMPORARY CONSTRUCTION ROUTE

EIGHT POINT WIND ENERGY CENTER

EIGHT POINT WIND, LLC


GREENWOOD / WEST UNION NEW YORK

03/18	DATE	TRC	TCR-10	REV. A
AS NOTED	SCALE			

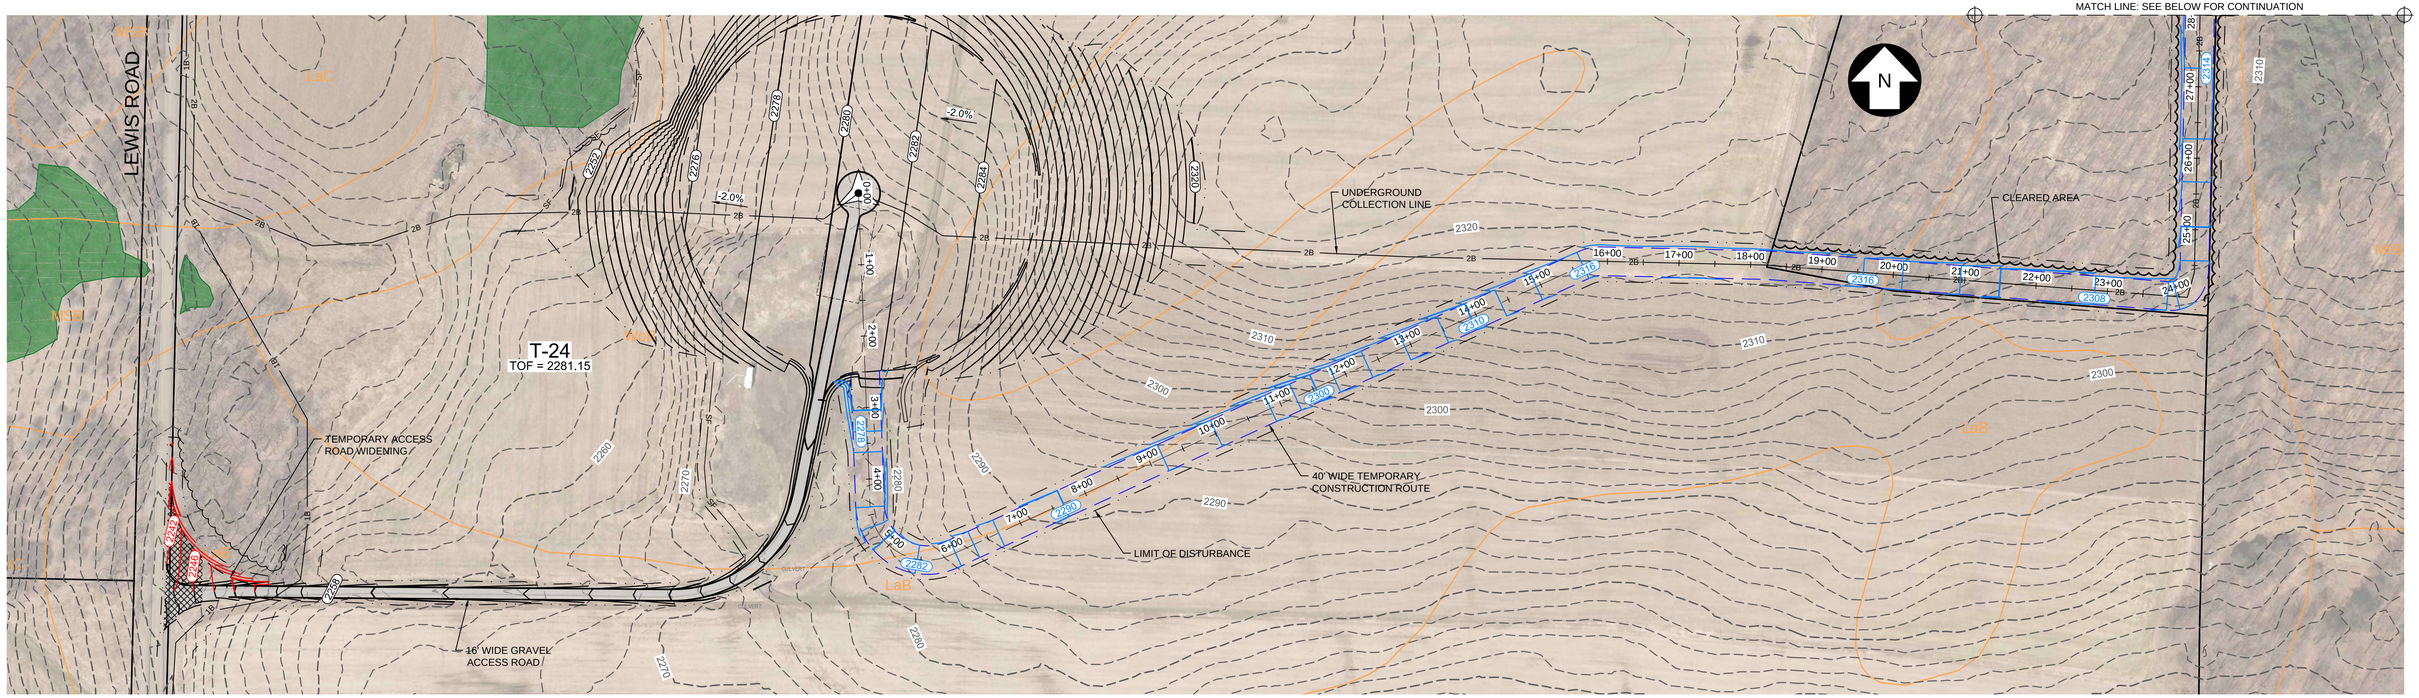

TEMPORARY CONSTRUCTION ROUTE T23-T24

SCALE: 1" = 100'

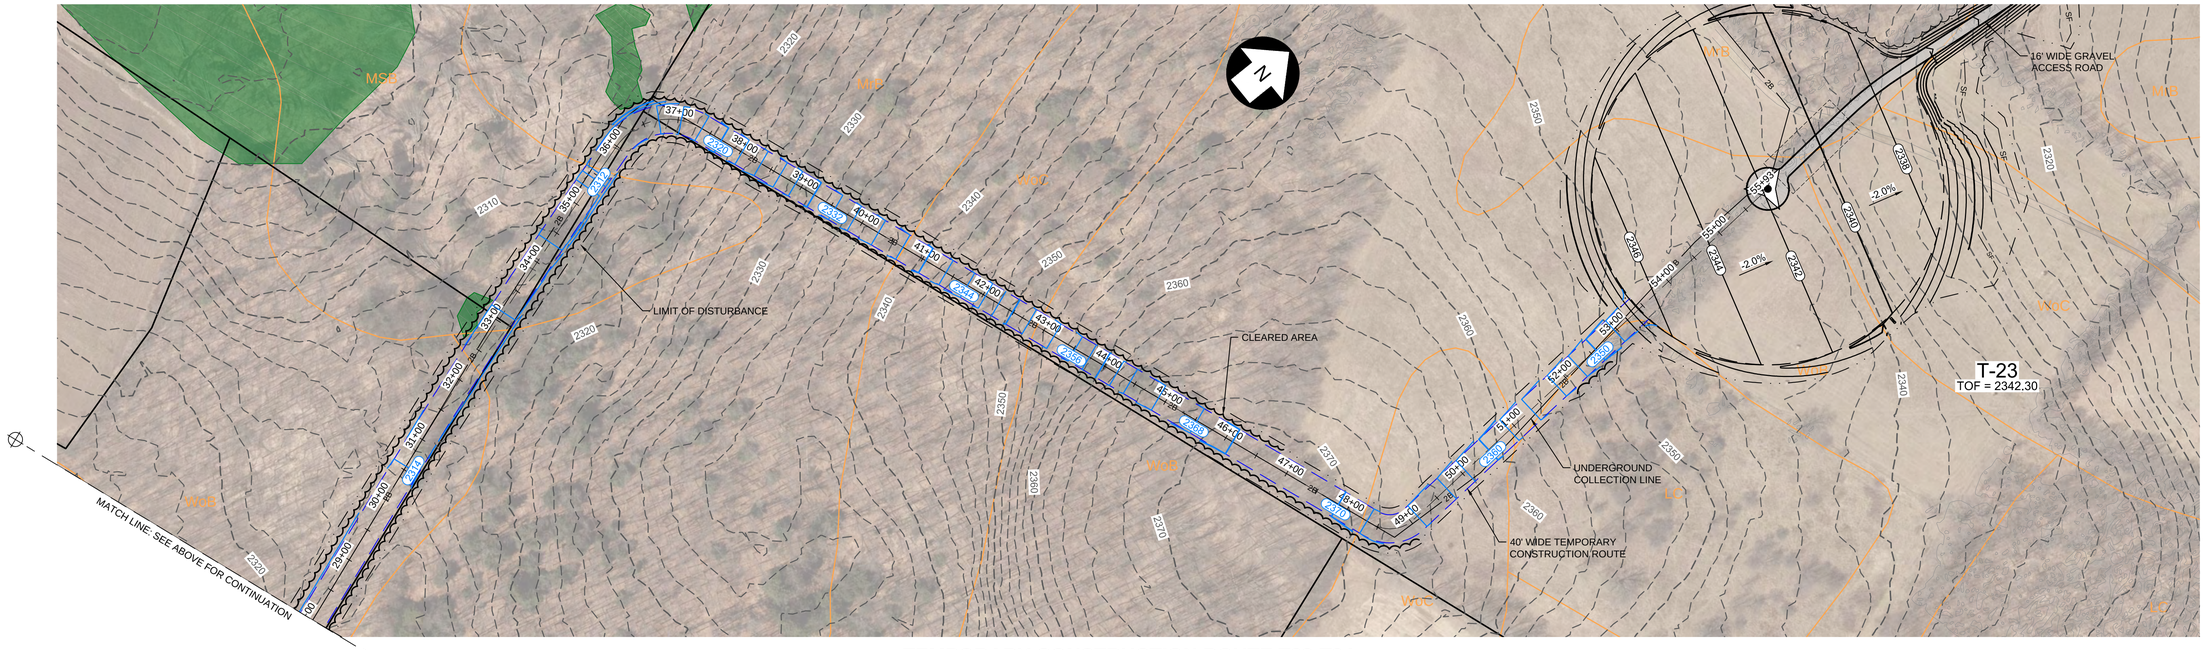

TEMPORARY CONSTRUCTION ROUTE T23-T24

SCALE: 1" = 100'

100 0 100 200 FT

SCALE: 1" = 100'

PRELIMINARY NOT FOR CONSTRUCTION

UNDER NEW YORK STATE EDUCATION LAW ARTICLE 145 (ENGINEERING), SECTION 7209 (2), IT IS A VIOLATION OF THE LAW FOR ANY PERSON, UNLESS ACTING UNDER THE DIRECTION OF A LICENSED PROFESSIONAL ENGINEER, TO ALTER THIS DOCUMENT.

TRC
249 Western Avenue
Augusta, ME 04330

PROJECT NO: 246409

REV	DESCRIPTION	DATE	DES	CHK	APP
A	ISSUED FOR CLIENT REVIEW	06/20/18	DED	PMM	AMW

PMM	DESIGNED
DED	DRAWN
AMW	CHECKED
AJW	APPROVED
	REVIEW 1
	REVIEW 2

T23-T24 TEMPORARY CONSTRUCTION ROUTE

EIGHT POINT WIND ENERGY CENTER

EIGHT POINT WIND, LLC

GREENWOOD / WEST UNION NEW YORK

03/18 DATE


AS NOTED SCALE

TRC

TCR-11


REV. A

Call 811 before you dig

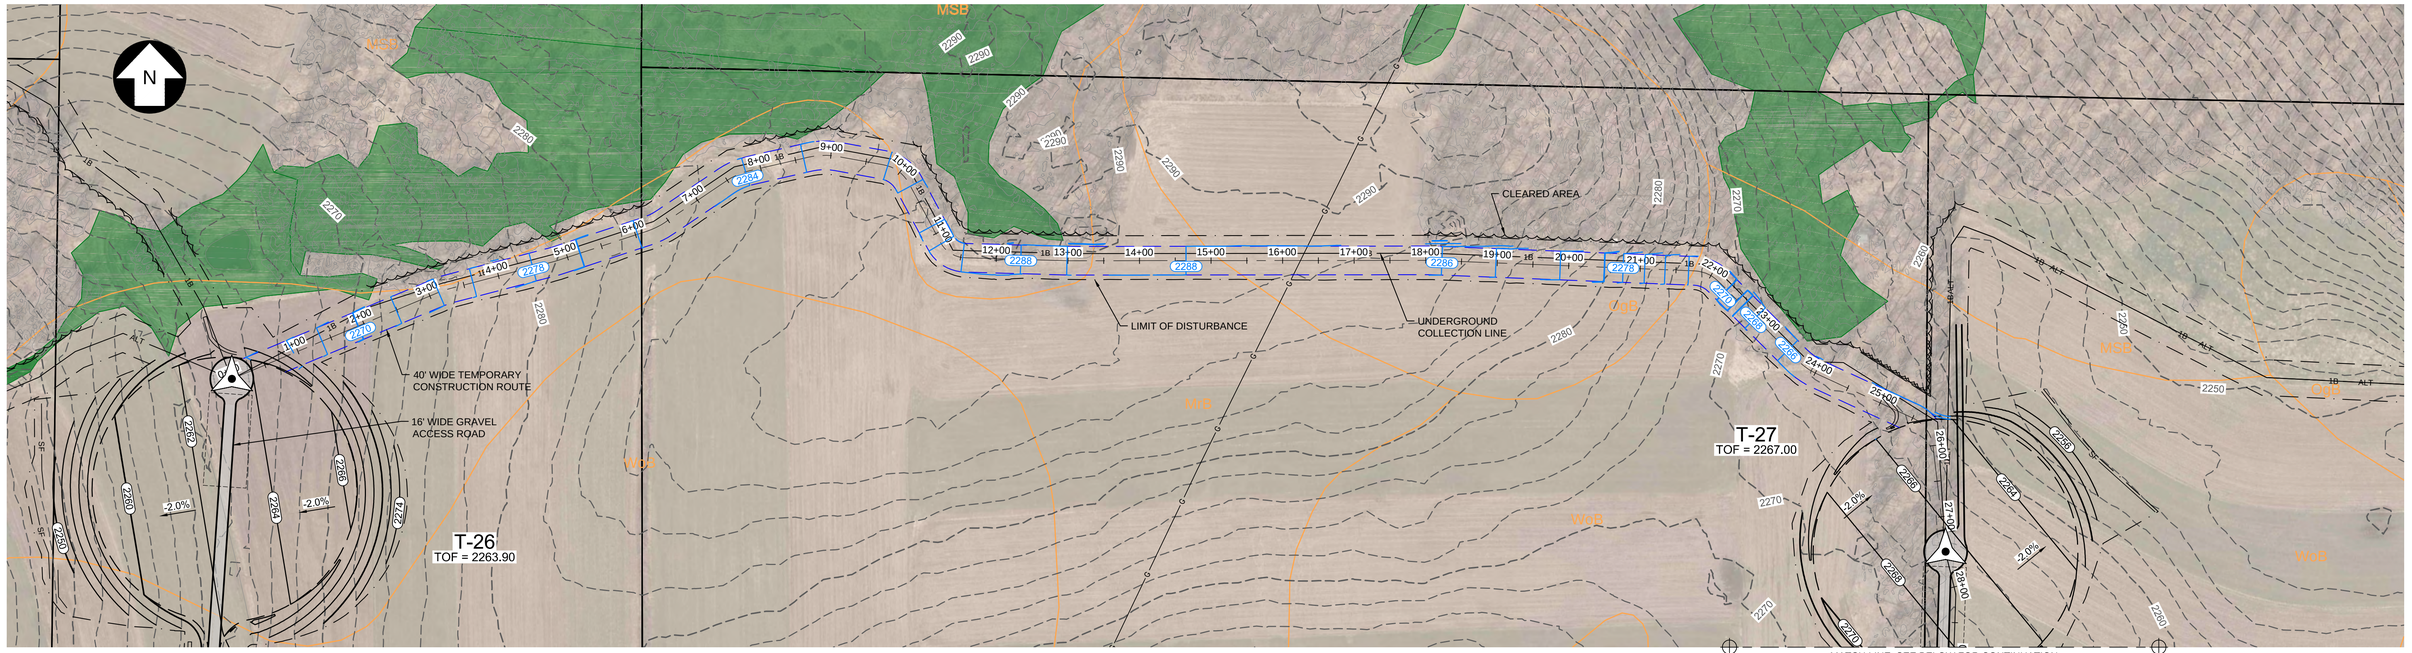

TEMPORARY CONSTRUCTION ROUTE T26-T27

SCALE: 1" = 100'

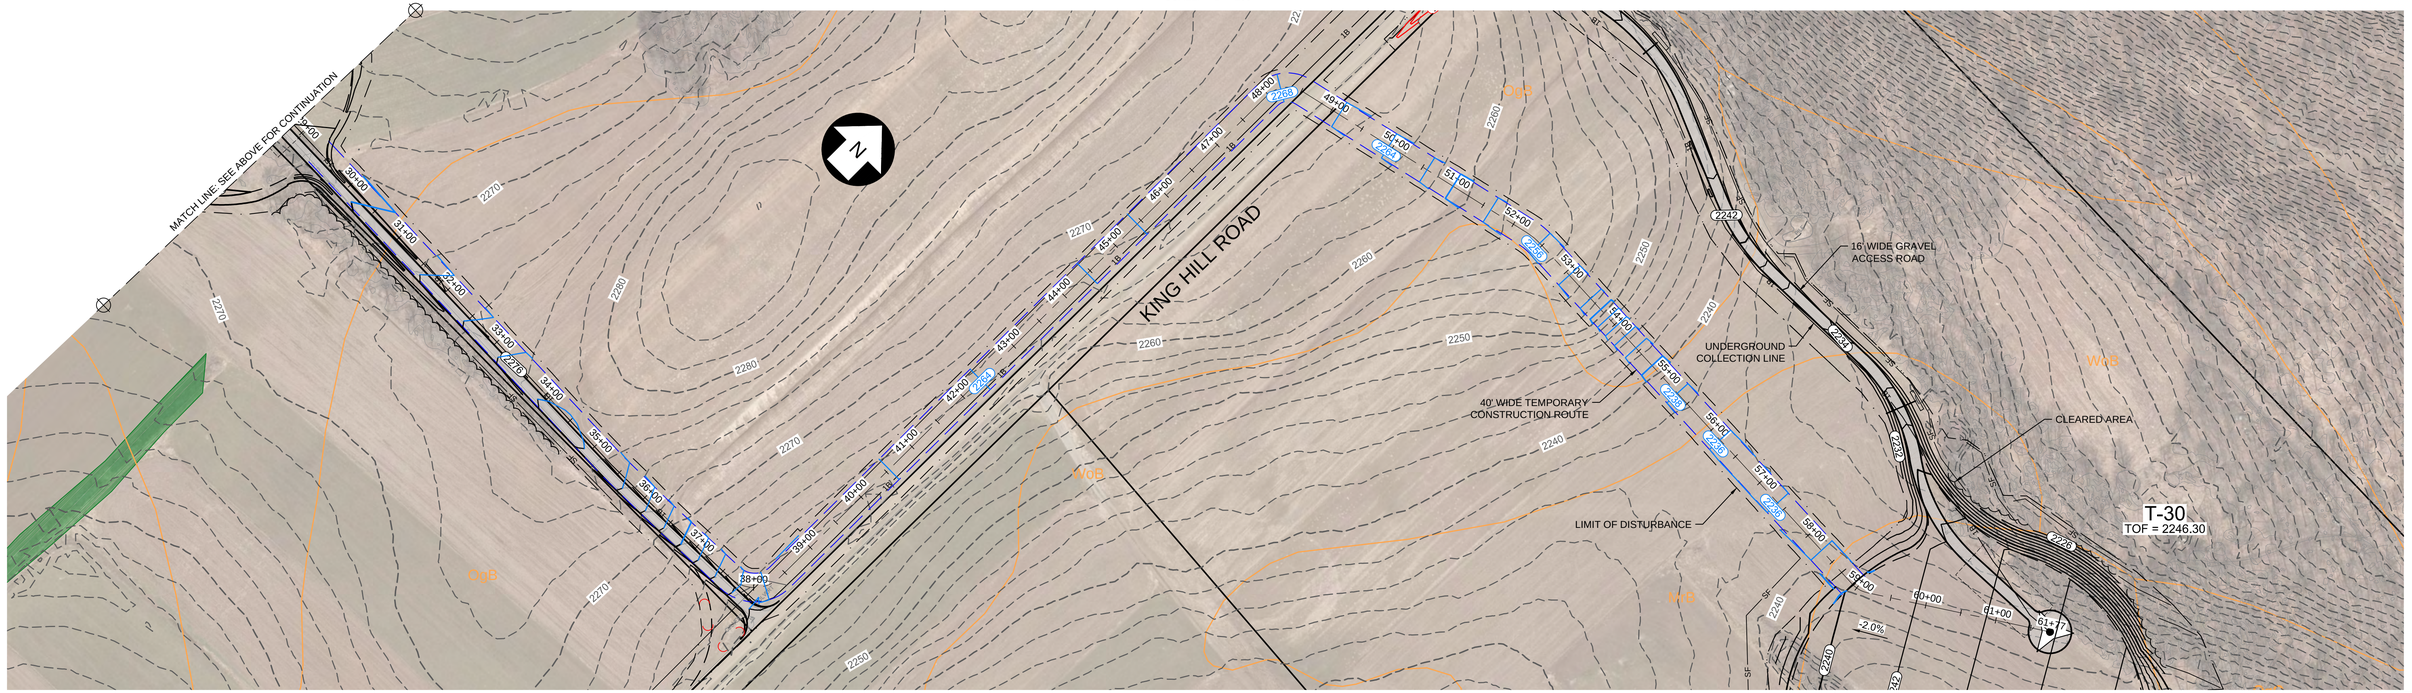

TEMPORARY CONSTRUCTION ROUTE T27-T30

SCALE: 1" = 100'

100 0 100 200 FT

SCALE: 1" = 100'

PRELIMINARY NOT FOR CONSTRUCTION

UNDER NEW YORK STATE EDUCATION LAW ARTICLE 145 (ENGINEERING), SECTION 7209 (2), IT IS A VIOLATION OF THE LAW FOR ANY PERSON, UNLESS ACTING UNDER THE DIRECTION OF A LICENSED PROFESSIONAL ENGINEER, TO ALTER THIS DOCUMENT.

TRC
249 Western Avenue
Augusta, ME 04330

PROJECT NO: 246409

REV	DESCRIPTION	DATE	DES	CHK	APP
A	ISSUED FOR CLIENT REVIEW	06/20/18	DED	PMM	AMW

Call 811 before you dig

PMM	DESIGNED
DED	DRAWN
AMW	CHECKED
AJW	APPROVED
	REVIEW 1
	REVIEW 2

T26-T27-T30 TEMPORARY CONSTRUCTION ROUTE

EIGHT POINT WIND ENERGY CENTER

EIGHT POINT WIND, LLC

GREENWOOD / WEST UNION NEW YORK

03/18	DATE	TRC	TCR-12	REV. A
AS NOTED	SCALE		



TEMPORARY CONSTRUCTION ROUTE TALT1-T9

SCALE: 1" = 100'

100 0 100 200 FT

SCALE: 1" = 100'

PRELIMINARY NOT FOR CONSTRUCTION

UNDER NEW YORK STATE EDUCATION LAW ARTICLE 145 (ENGINEERING), SECTION 7209 (2), IT IS A VIOLATION OF THE LAW FOR ANY PERSON, UNLESS ACTING UNDER THE DIRECTION OF A LICENSED PROFESSIONAL ENGINEER, TO ALTER THIS DOCUMENT.

TRC
249 Western Avenue
Augusta, ME 04330

PROJECT NO: 246409

REV	DESCRIPTION	DATE	DES	CHK	APP
A	ISSUED FOR CLIENT REVIEW	06/20/18	DED	PMM	AMW

PMM DESIGNED
DED DRAWN
AMW CHECKED
AJW APPROVED
REVIEW 1
REVIEW 2

TALT1-T9 TEMPORARY CONSTRUCTION ROUTE

EIGHT POINT WIND ENERGY CENTER

EIGHT POINT WIND, LLC


GREENWOOD / WEST UNION NEW YORK

03/18 DATE
AS NOTED SCALE

TRC

TCR-13

REV. A

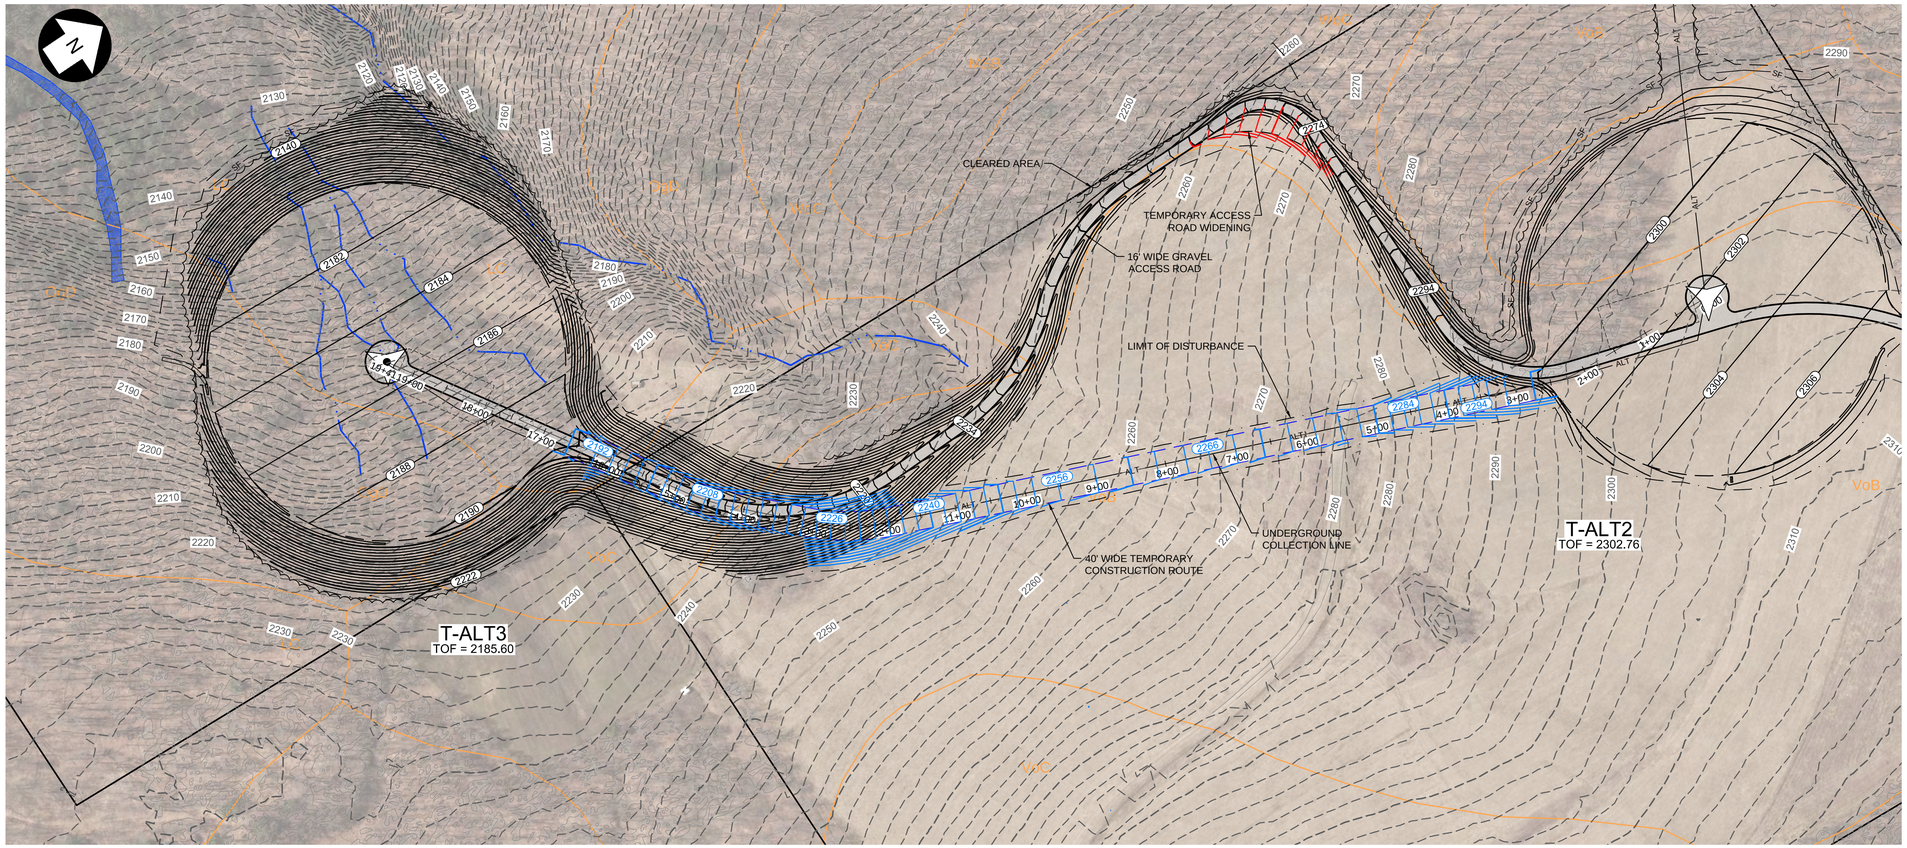

TEMPORARY CONSTRUCTION ROUTE TALT2-TALT3

SCALE: 1" = 100'

100 0 100 200 FT

SCALE: 1" = 100'

PRELIMINARY NOT FOR CONSTRUCTION

UNDER NEW YORK STATE EDUCATION LAW ARTICLE 145 (ENGINEERING), SECTION 7209 (2), IT IS A VIOLATION OF THE LAW FOR ANY PERSON, UNLESS ACTING UNDER THE DIRECTION OF A LICENSED PROFESSIONAL ENGINEER, TO ALTER THIS DOCUMENT.

TRC
249 Western Avenue
Augusta, ME 04330

PROJECT NO: 246409

REV	DESCRIPTION	DATE	DES	CHK	APP
A	ISSUED FOR CLIENT REVIEW	06/20/18	DED	PMM	AMW

PMM DESIGNED
DED DRAWN
AMW CHECKED
AJW APPROVED
REVIEW 1
REVIEW 2

TALT2-TALT3 TEMPORARY CONSTRUCTION ROUTE

EIGHT POINT WIND ENERGY CENTER

EIGHT POINT WIND, LLC

GREENWOOD / WEST UNION NEW YORK

03/18 DATE
AS NOTED SCALE

TRC

TCR-14

REV. A