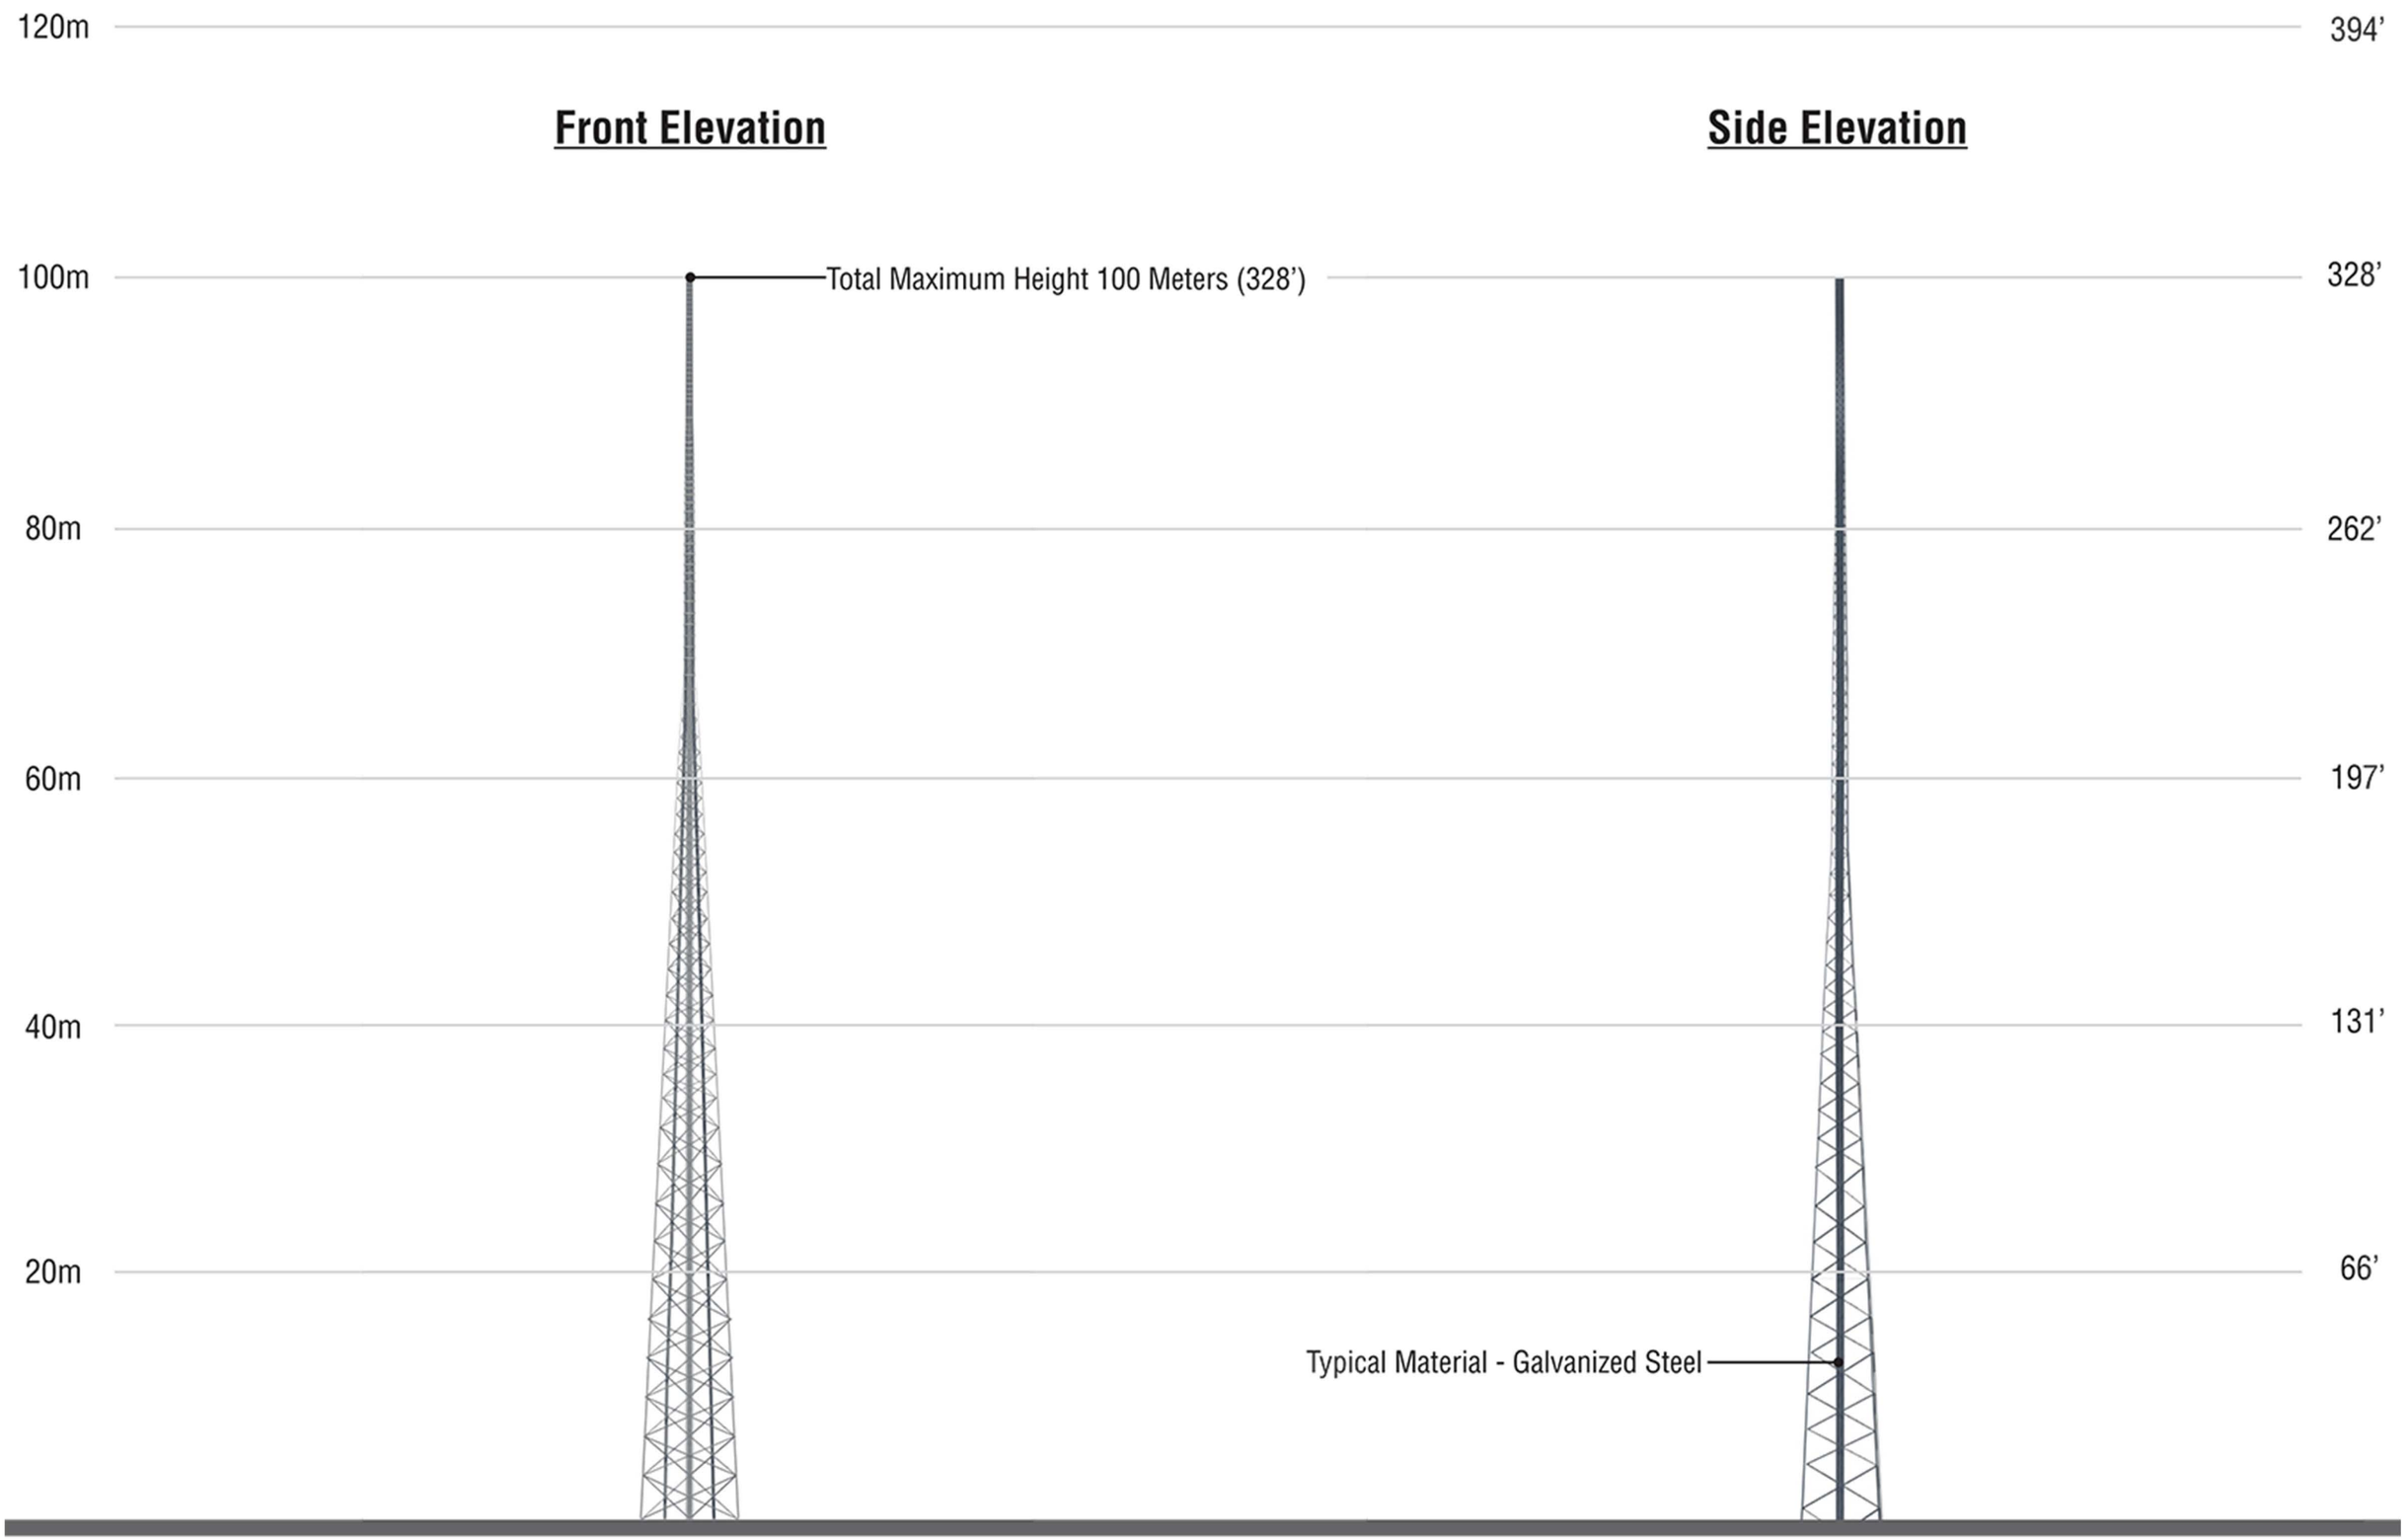
120m
394'
Front Elevation
Side Elevation
100m
328'
Total Maximum Height 100 Meters (328')
80m
262'
60m
197'
40m
131'
20m
66'
Typical Material - Galvanized Steel