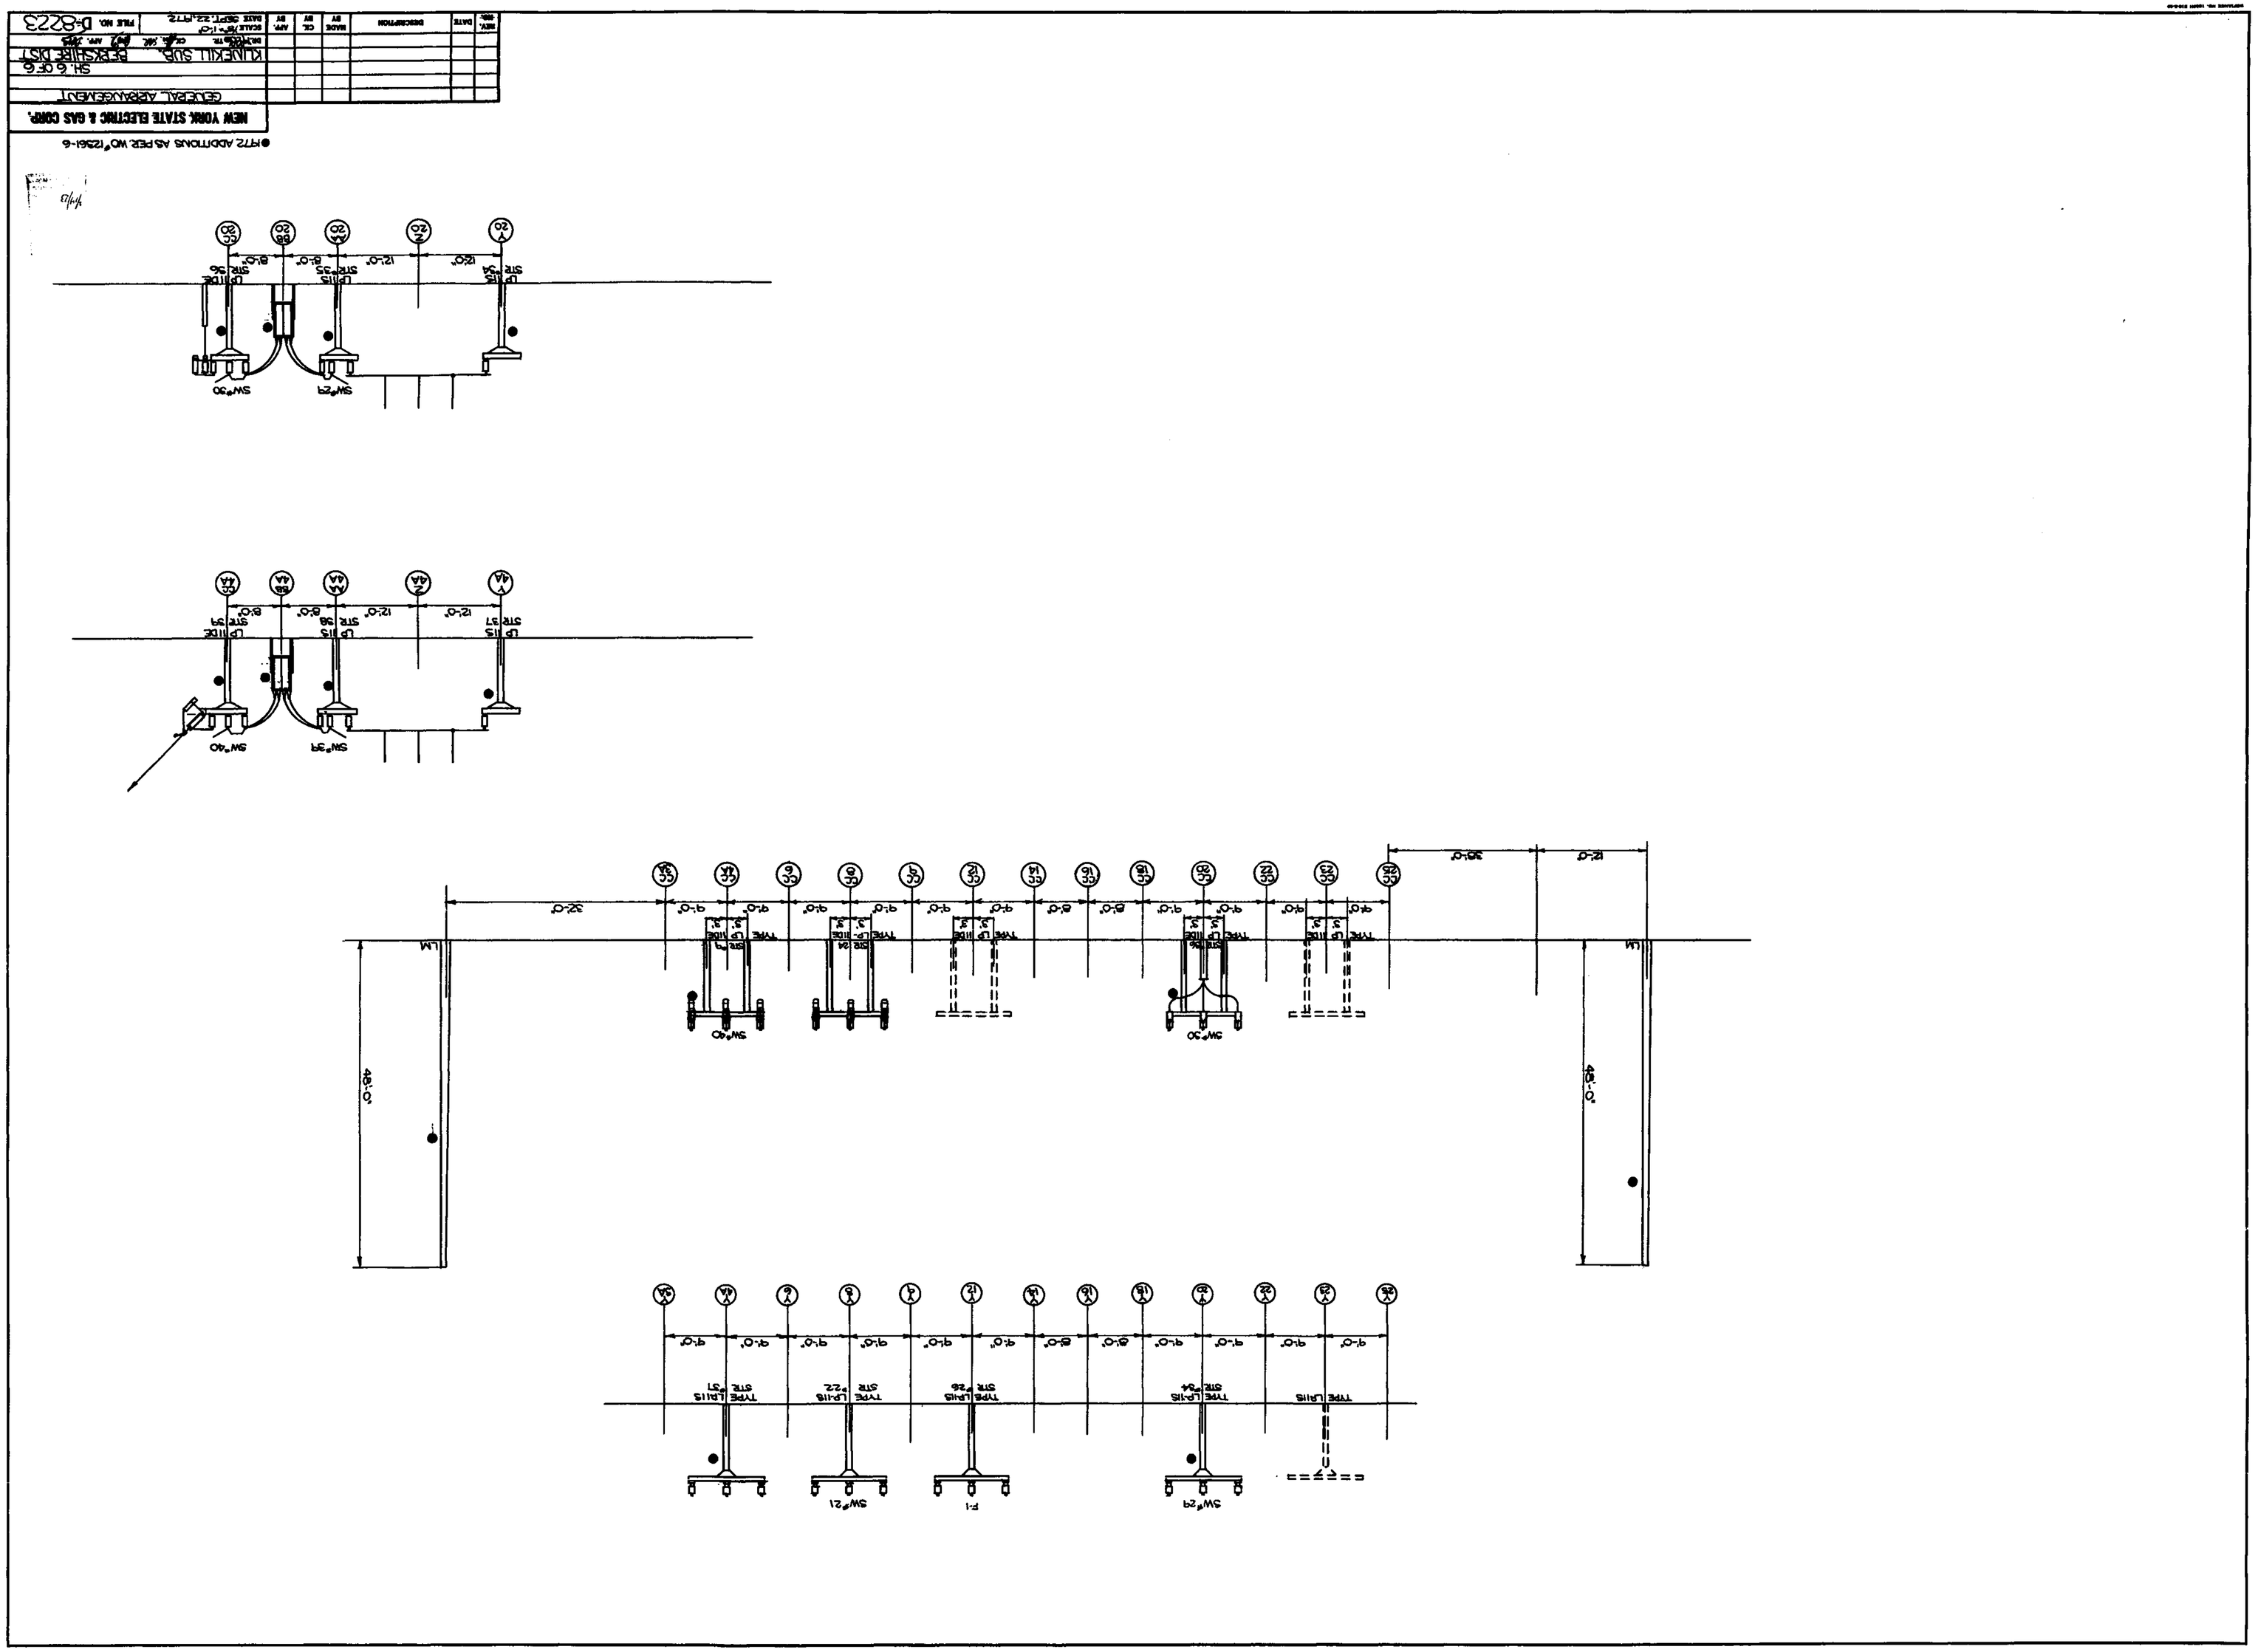
NEW YORK STATE ELECTRIC & GAS CORP.
GENERAL ARRANGEMENT
KLINEKILL SUB
BERKSHIRE DIST
SCALE: 1/8"=1'-0"
DATE SEPT. 22, 1972
FILE NO. D-8223